
WHAT'S THE BEST TYPE OF GREENHOUSE?

Rob Torcellini


Bigelow Brook Farm LLC



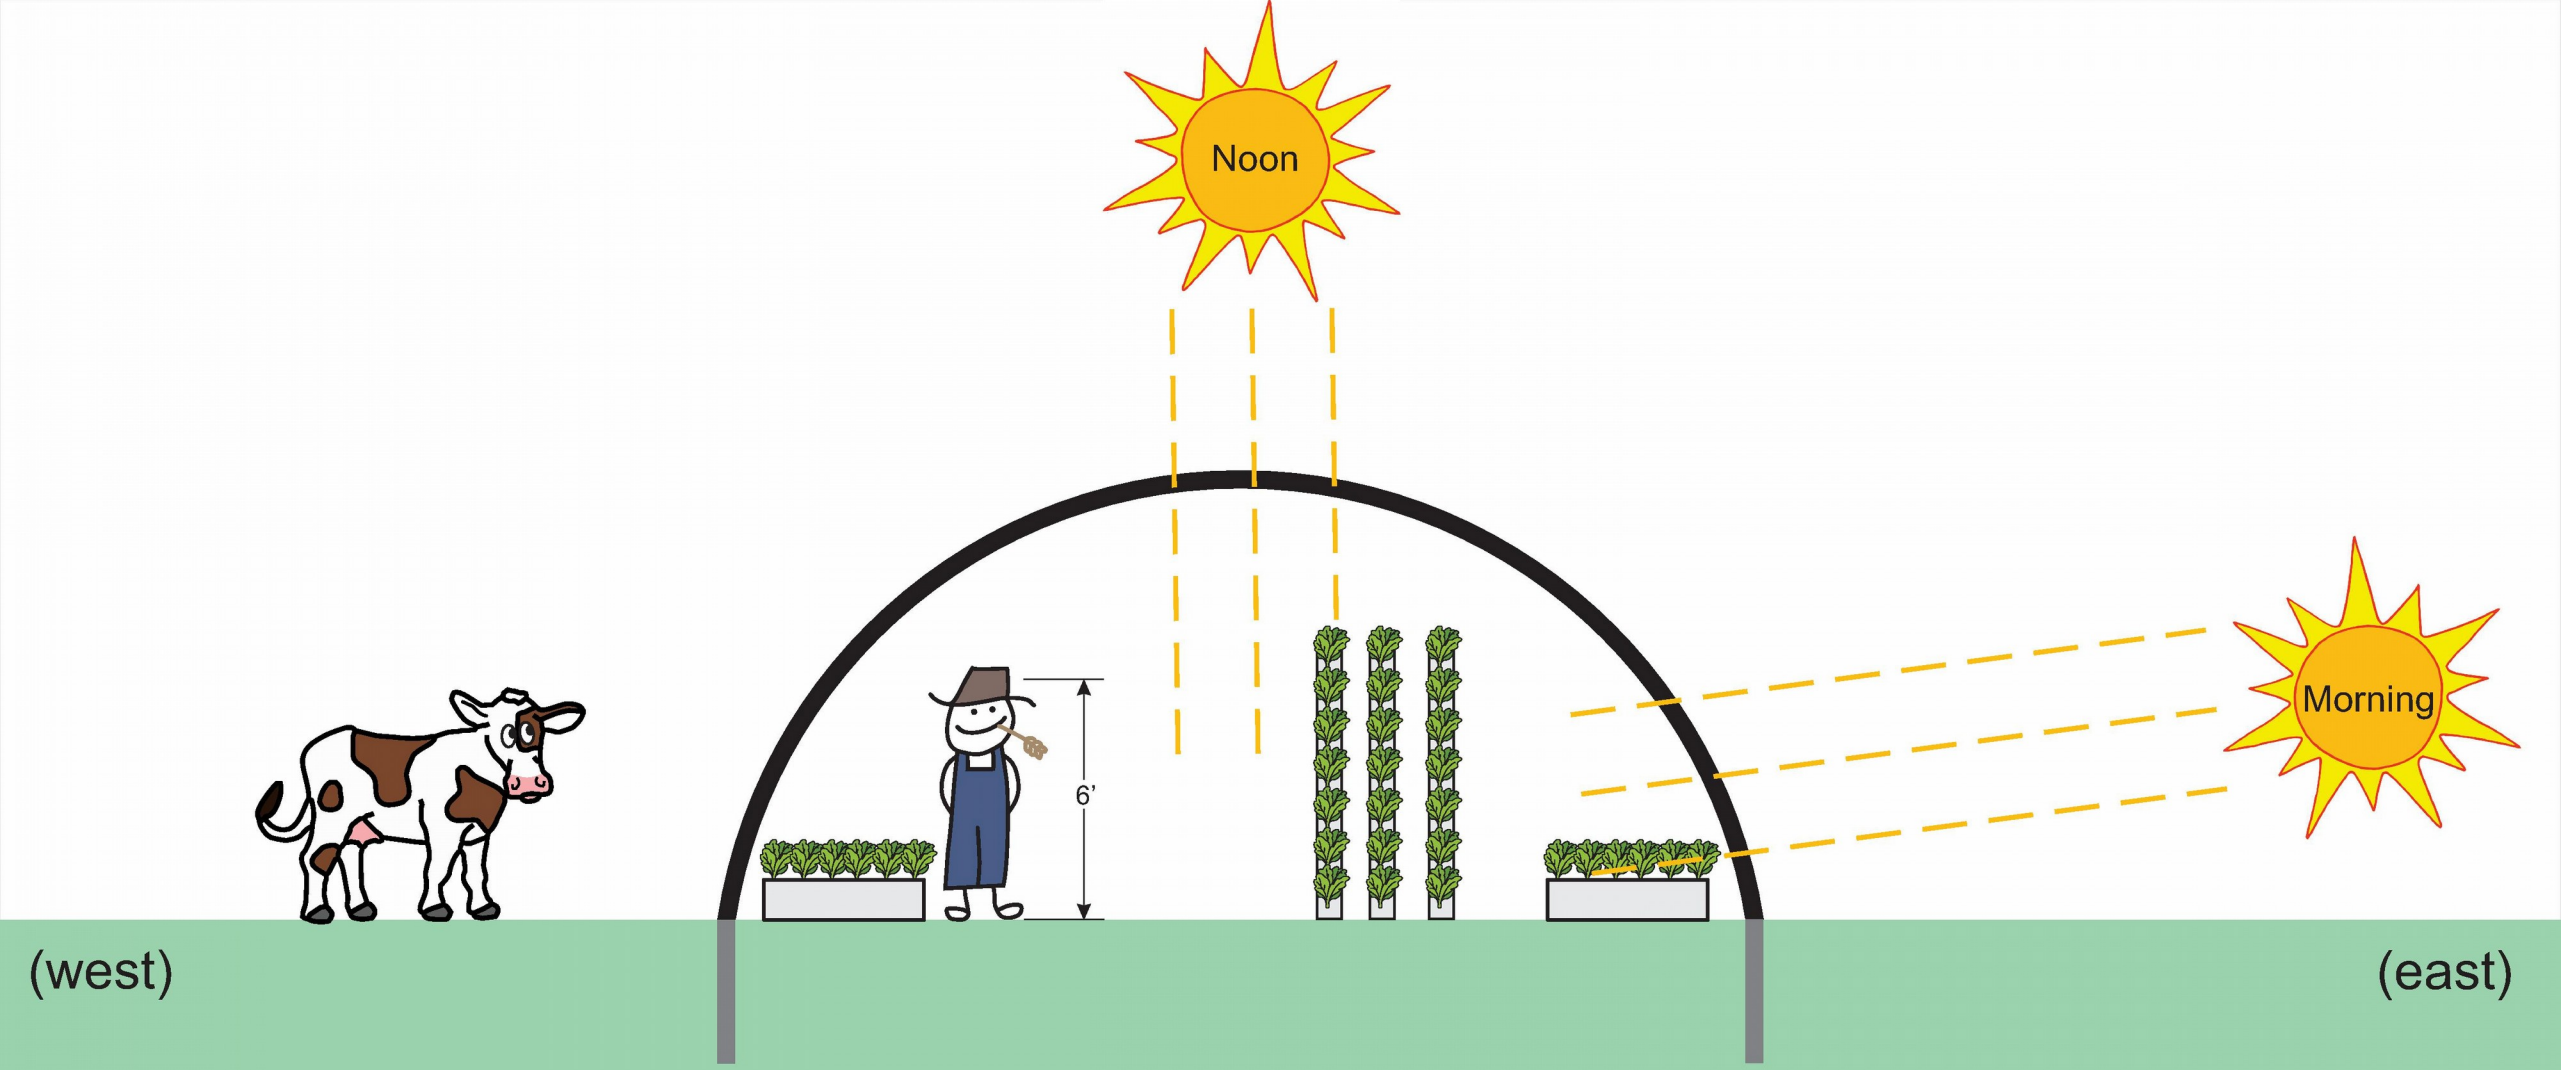


Bigelow Brook Farm

Round-Arch

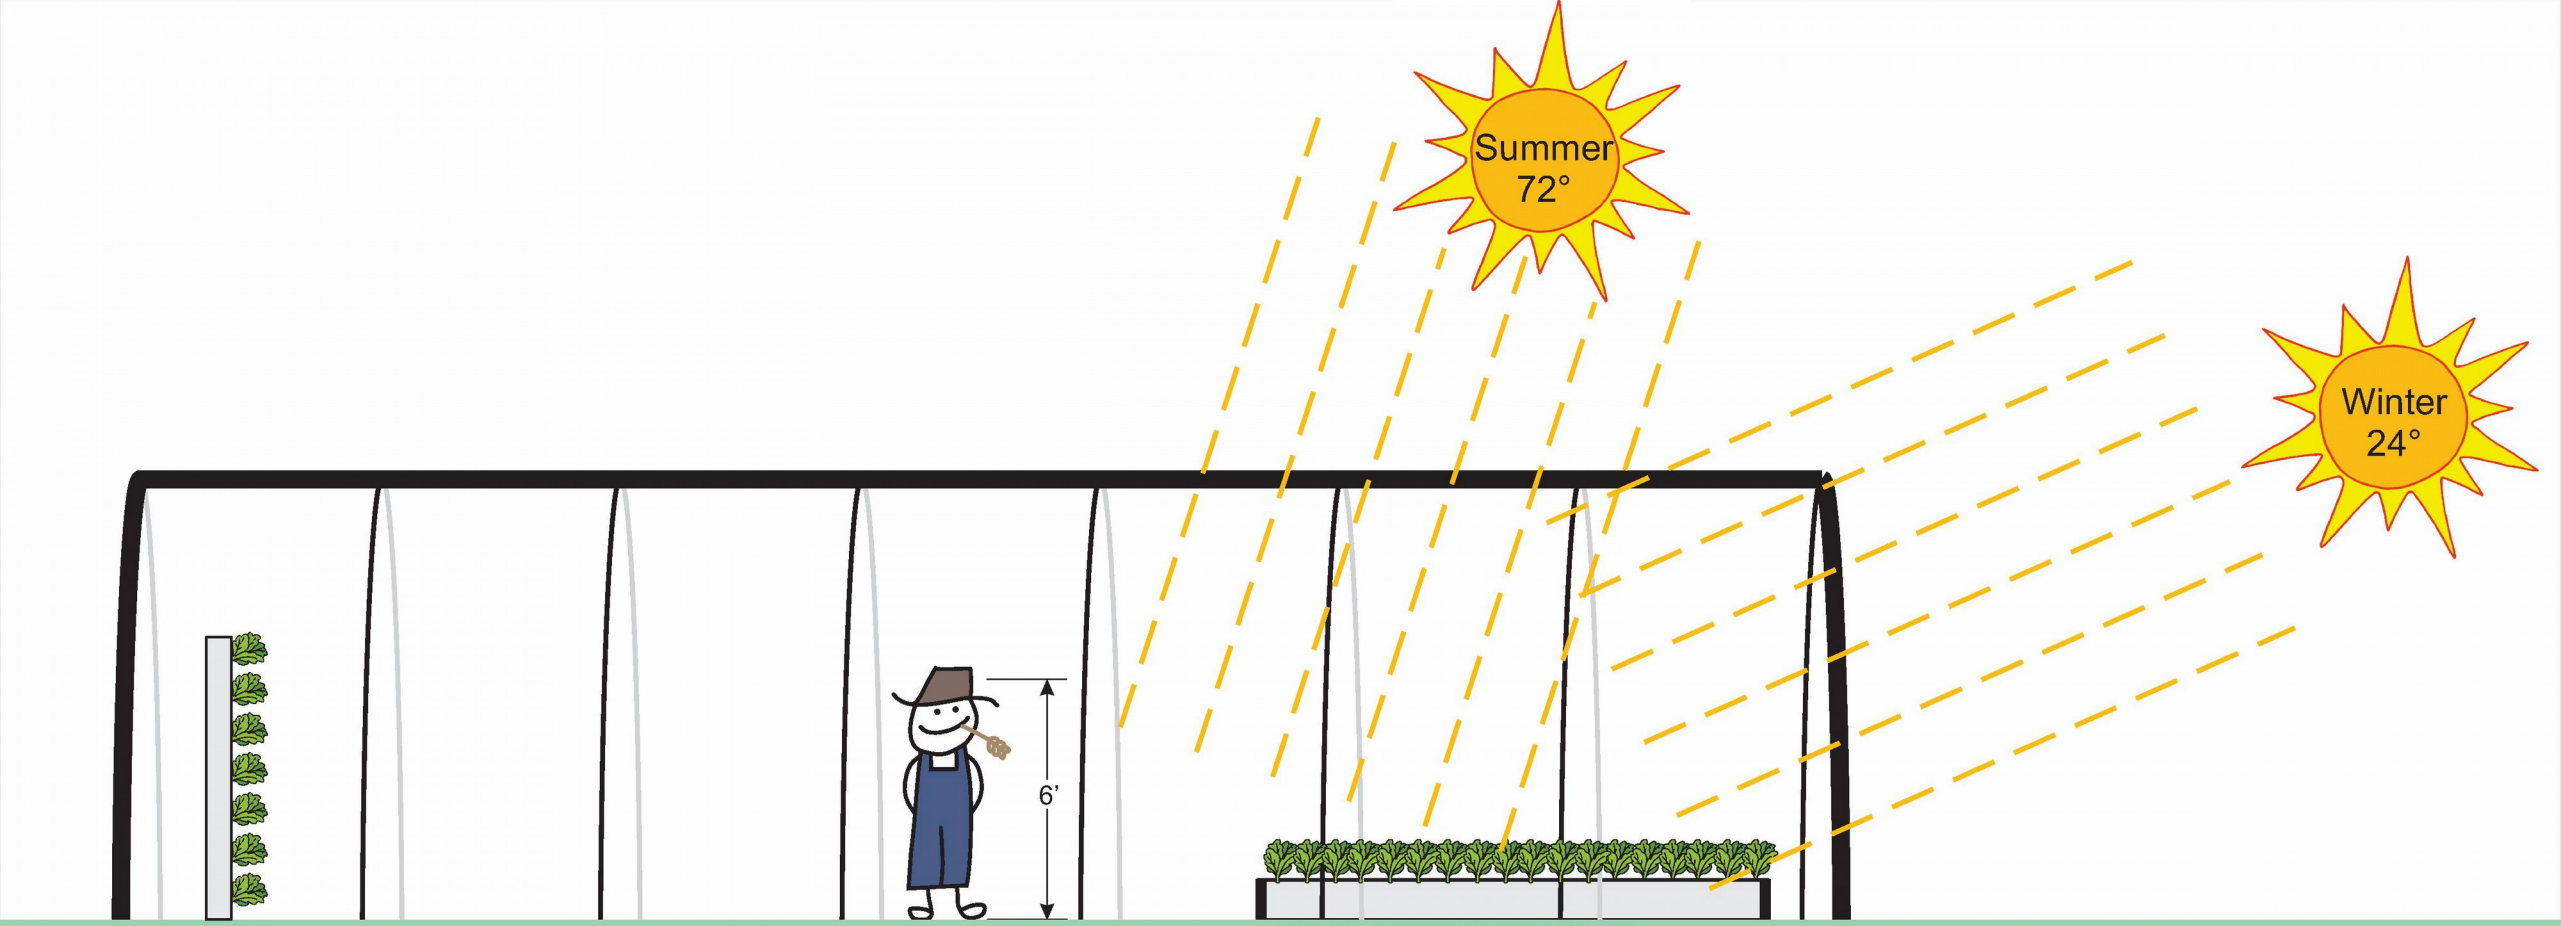


Bigelow Brook Farm

Round-Arch

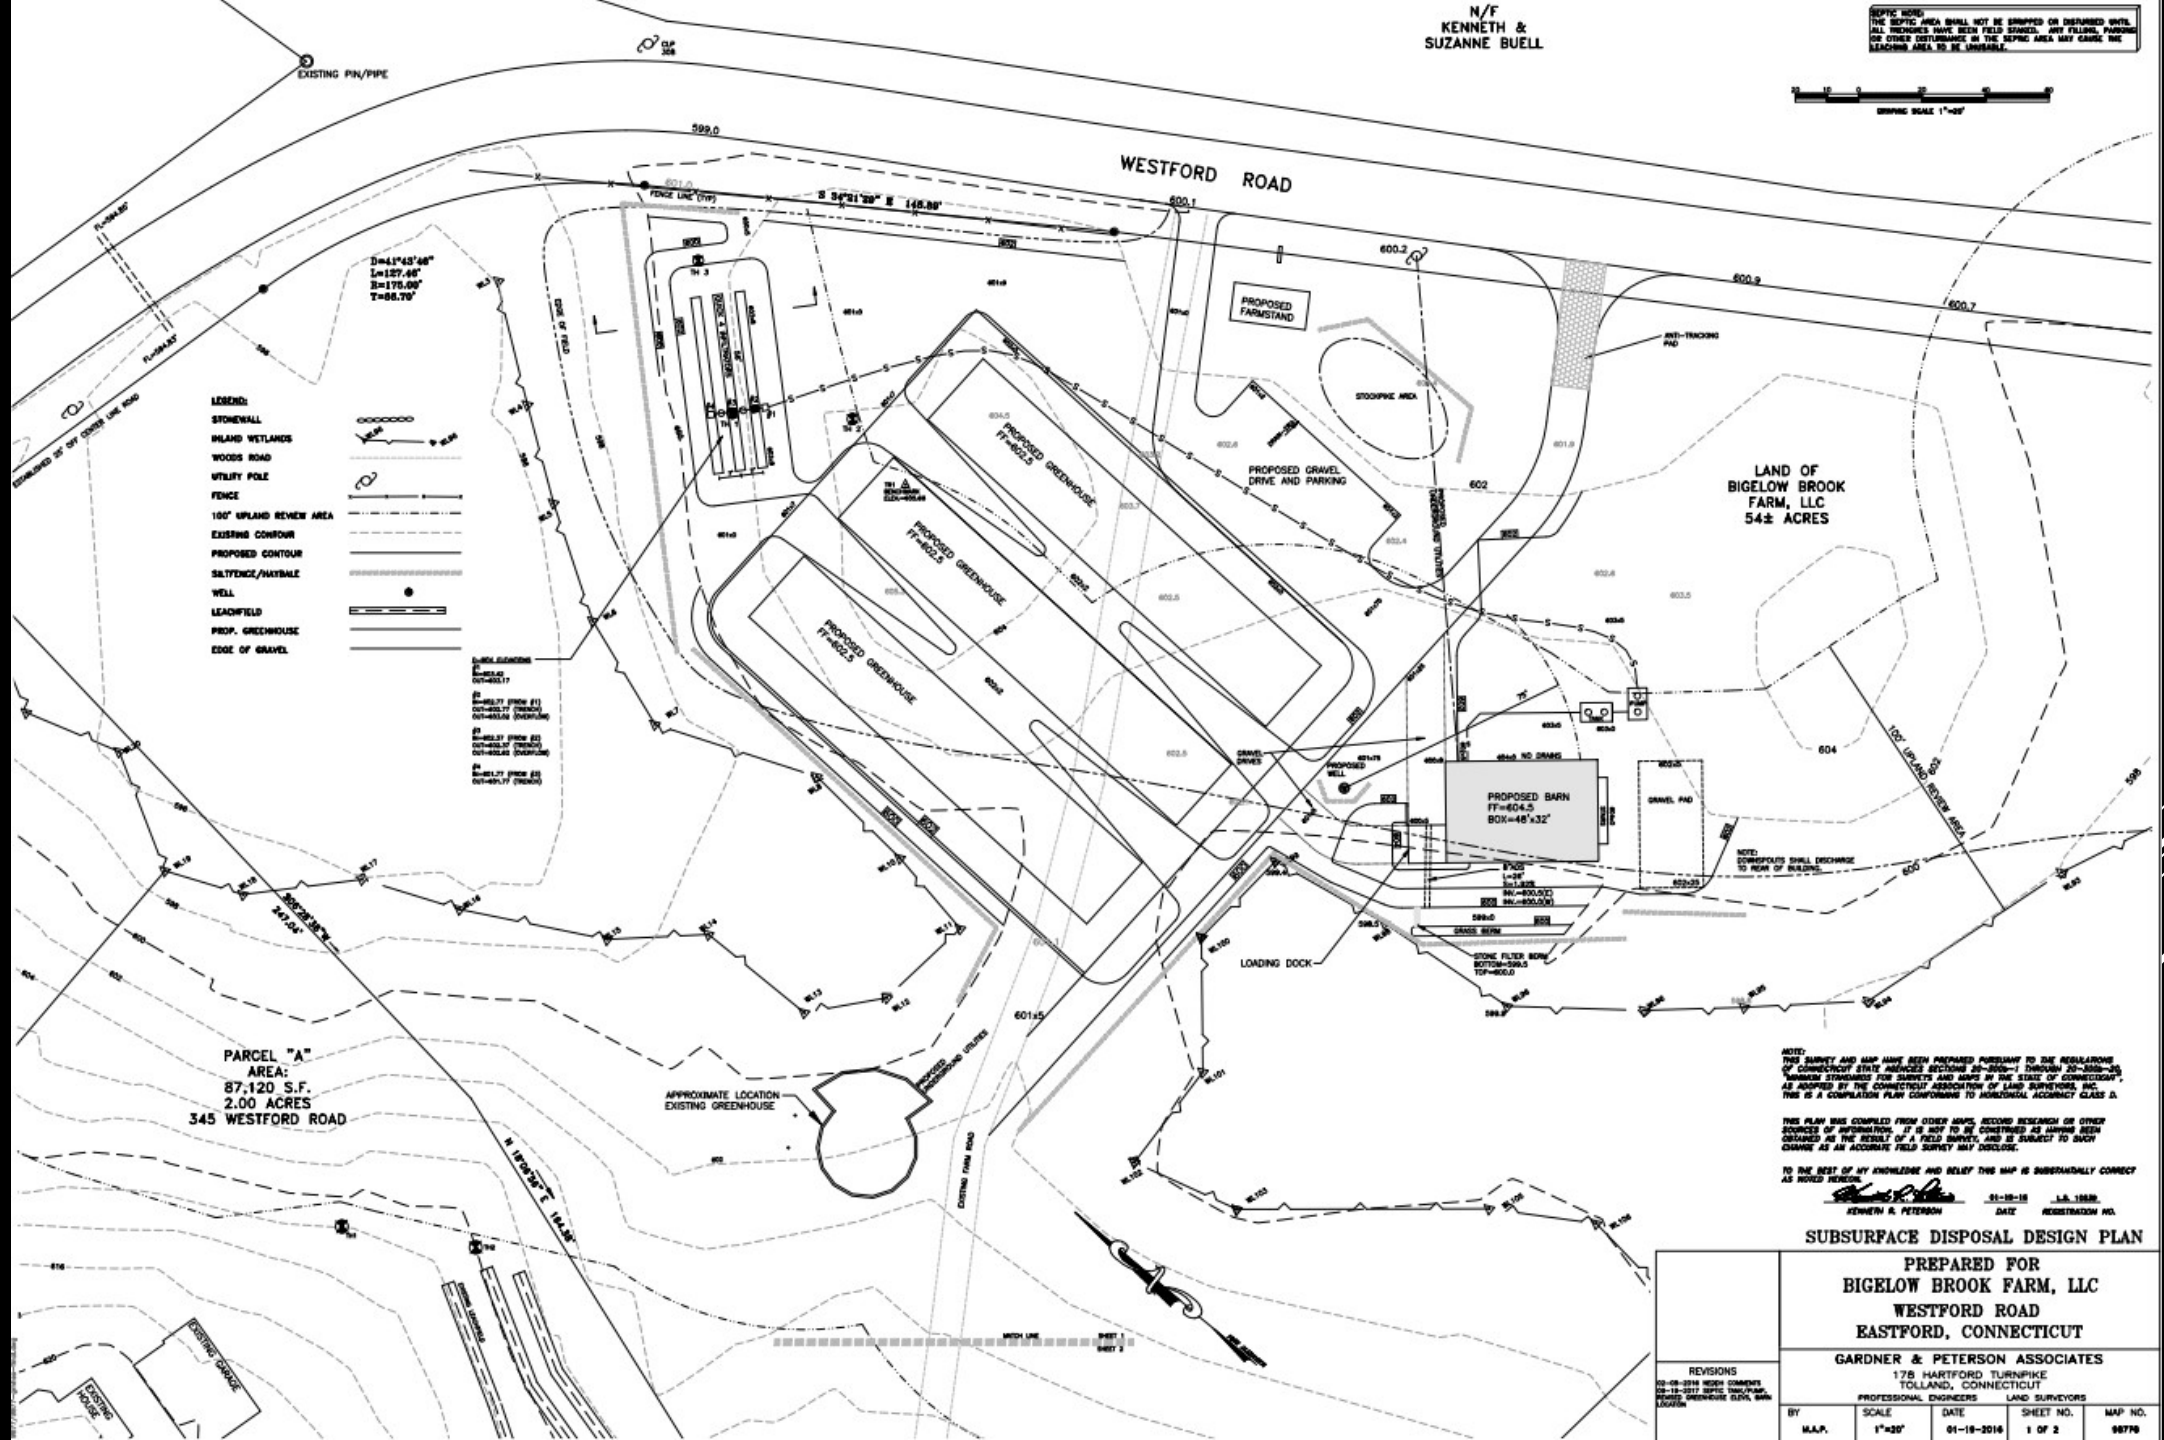

N/F
KENNETH &
SUZANNE BUELL
SEPTIC NOTE:
THE SEPTIC AREA SHALL NOT BE STRIPPED OR DISTURBED UNTIL ALL TRENCHES HAVE BEEN FIELD STAKED. ANY FILLING, PARKING OR OTHER DISTURBANCE IN THE SEPTIC AREA MAY CAUSE THE LEACHING AREA TO BE UNUSABLE.
EXISTING PIN/PIPE
WESTFORD ROAD
599.0
600.1
600.2
600.9
600.7
S 34°21'29" E 145.89'
D=41°43'46"
L=127.46'
R=175.00'
T=66.79'
PROPOSED FARMSTAND
STOCKPILE AREA
ANTI-TRACKING PAD
PROPOSED GRAVEL DRIVE AND PARKING
LAND OF
BIGELOW BROOK
FARM, LLC
54± ACRES
602
604
PROPOSED GREENHOUSE
FF=602.5
PROPOSED BARN
FF=604.5
BOX=48'x32'
GRAVEL PAD
100' UPLAND REVIEW AREA
LOADING DOCK
GRASS BERM
STONE FILTER BERM
BOTTOM=599.5
TOP=600.0
NOTE: DOWNSPOUTS SHALL DISCHARGE TO REAR OF BUILDING.
LEGEND:
STONEWALL
INLAND WETLANDS
WOODS ROAD
UTILITY POLE
FENCE
100' UPLAND REVIEW AREA
EXISTING CONTOUR
PROPOSED CONTOUR
SILTFENCE/HAYBALE
WELL
LEACHFIELD
PROP. GREENHOUSE
EDGE OF GRAVEL
PARCEL "A"
AREA:
87,120 S.F.
2.00 ACRES
345 WESTFORD ROAD
S 30°28'38" W
247.04'
N 18°08'38" E
184.38'
APPROXIMATE LOCATION
EXISTING GREENHOUSE
EXISTING FARM ROAD
EXISTING GARAGE
EXISTING HOUSE
601±5
NOTE:
THIS SURVEY AND MAP HAVE BEEN PREPARED PURSUANT TO THE REGULATIONS OF CONNECTICUT STATE AGENCIES SECTIONS 20-300b-1 THROUGH 20-300b-20, "MINIMUM STANDARDS FOR SURVEYS AND MAPS IN THE STATE OF CONNECTICUT", AS ADOPTED BY THE CONNECTICUT ASSOCIATION OF LAND SURVEYORS, INC. THIS IS A COMPILATION PLAN CONFORMING TO HORIZONTAL ACCURACY CLASS D.
THIS PLAN WAS COMPILED FROM OTHER MAPS, RECORD RESEARCH OR OTHER SOURCES OF INFORMATION. IT IS NOT TO BE CONSTRUED AS HAVING BEEN OBTAINED AS THE RESULT OF A FIELD SURVEY, AND IS SUBJECT TO SUCH CHANGE AS AN ACCURATE FIELD SURVEY MAY DISCLOSE.
TO THE BEST OF MY KNOWLEDGE AND BELIEF THIS MAP IS SUBSTANTIALLY CORRECT AS NOTED HEREON.
KENNETH R. PETERSON
01-19-16
DATE
L.S. 15839
REGISTRATION NO.
SUBSURFACE DISPOSAL DESIGN PLAN
PREPARED FOR
BIGELOW BROOK FARM, LLC
WESTFORD ROAD
EASTFORD, CONNECTICUT
REVISIONS
02-08-2016 MDEH COMMENTS
06-15-2017 SEPTIC TANK/PUMP, REVISED GREENHOUSE ELEVS, BARN LOCATION
GARDNER & PETERSON ASSOCIATES
178 HARTFORD TURNPIKE
TOLLAND, CONNECTICUT
PROFESSIONAL ENGINEERS LAND SURVEYORS
BY M.A.P.
SCALE 1"=20'
DATE 01-19-2016
SHEET NO. 1 OF 2
MAP NO. 9879B



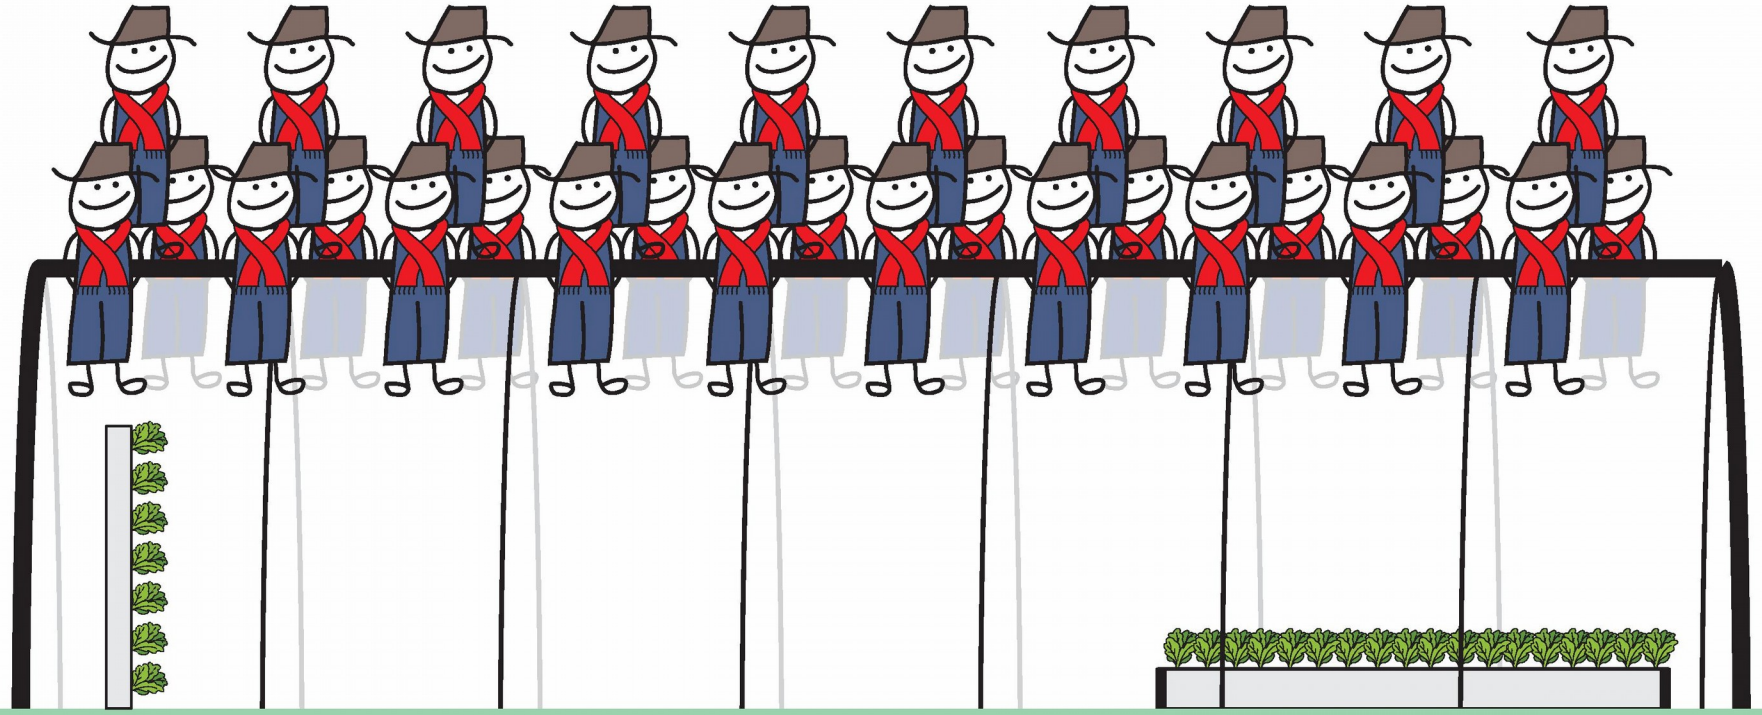


Bigelow Brook Farm

Round-Arch

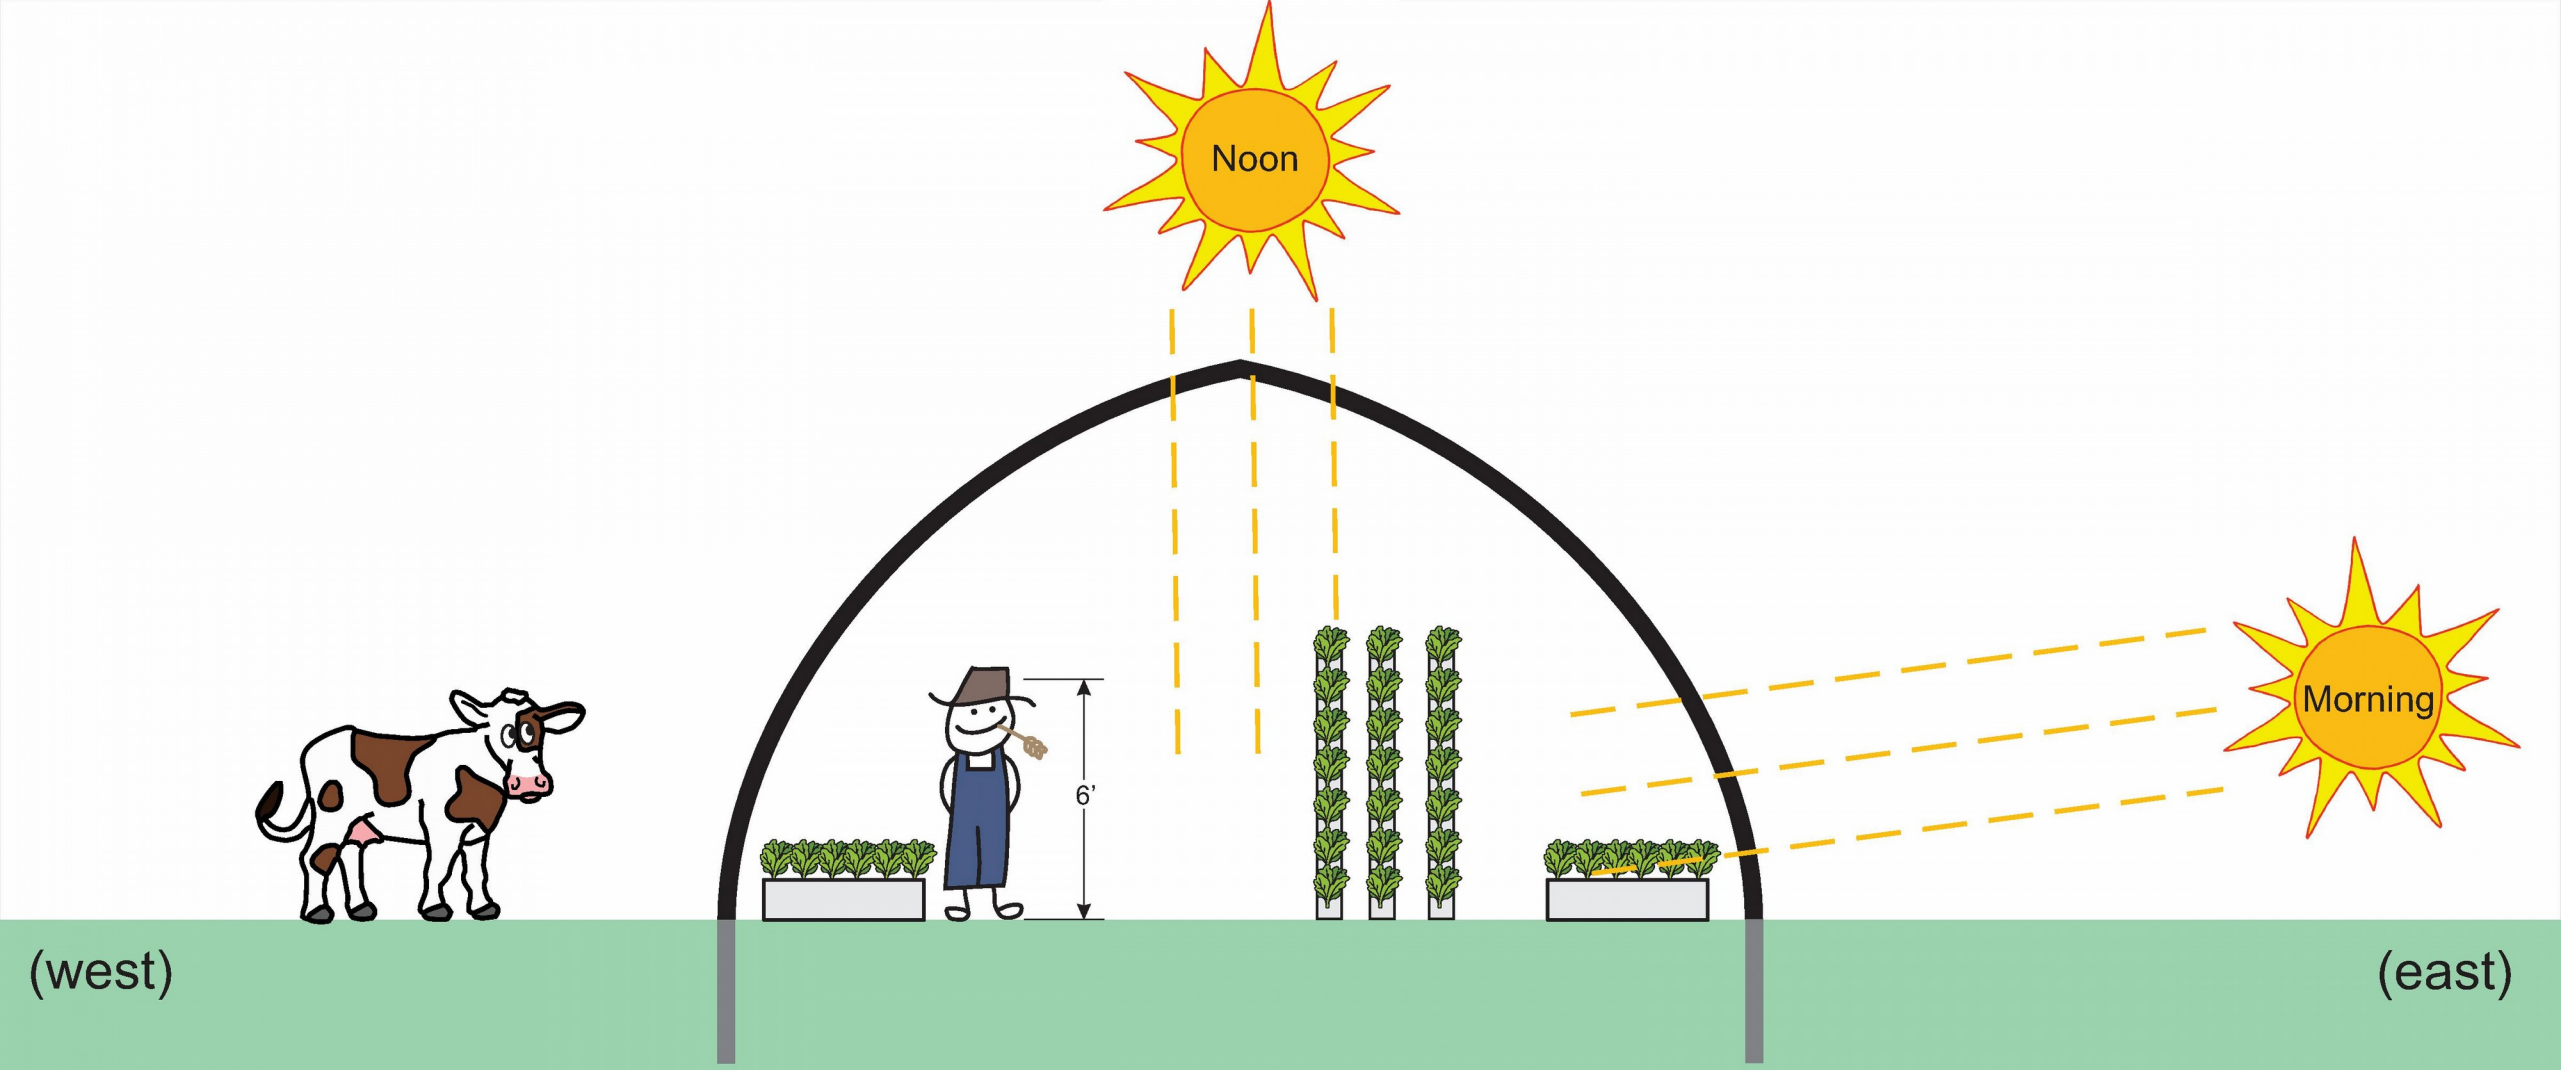


Bigelow Brook Farm

Gothic-Arch

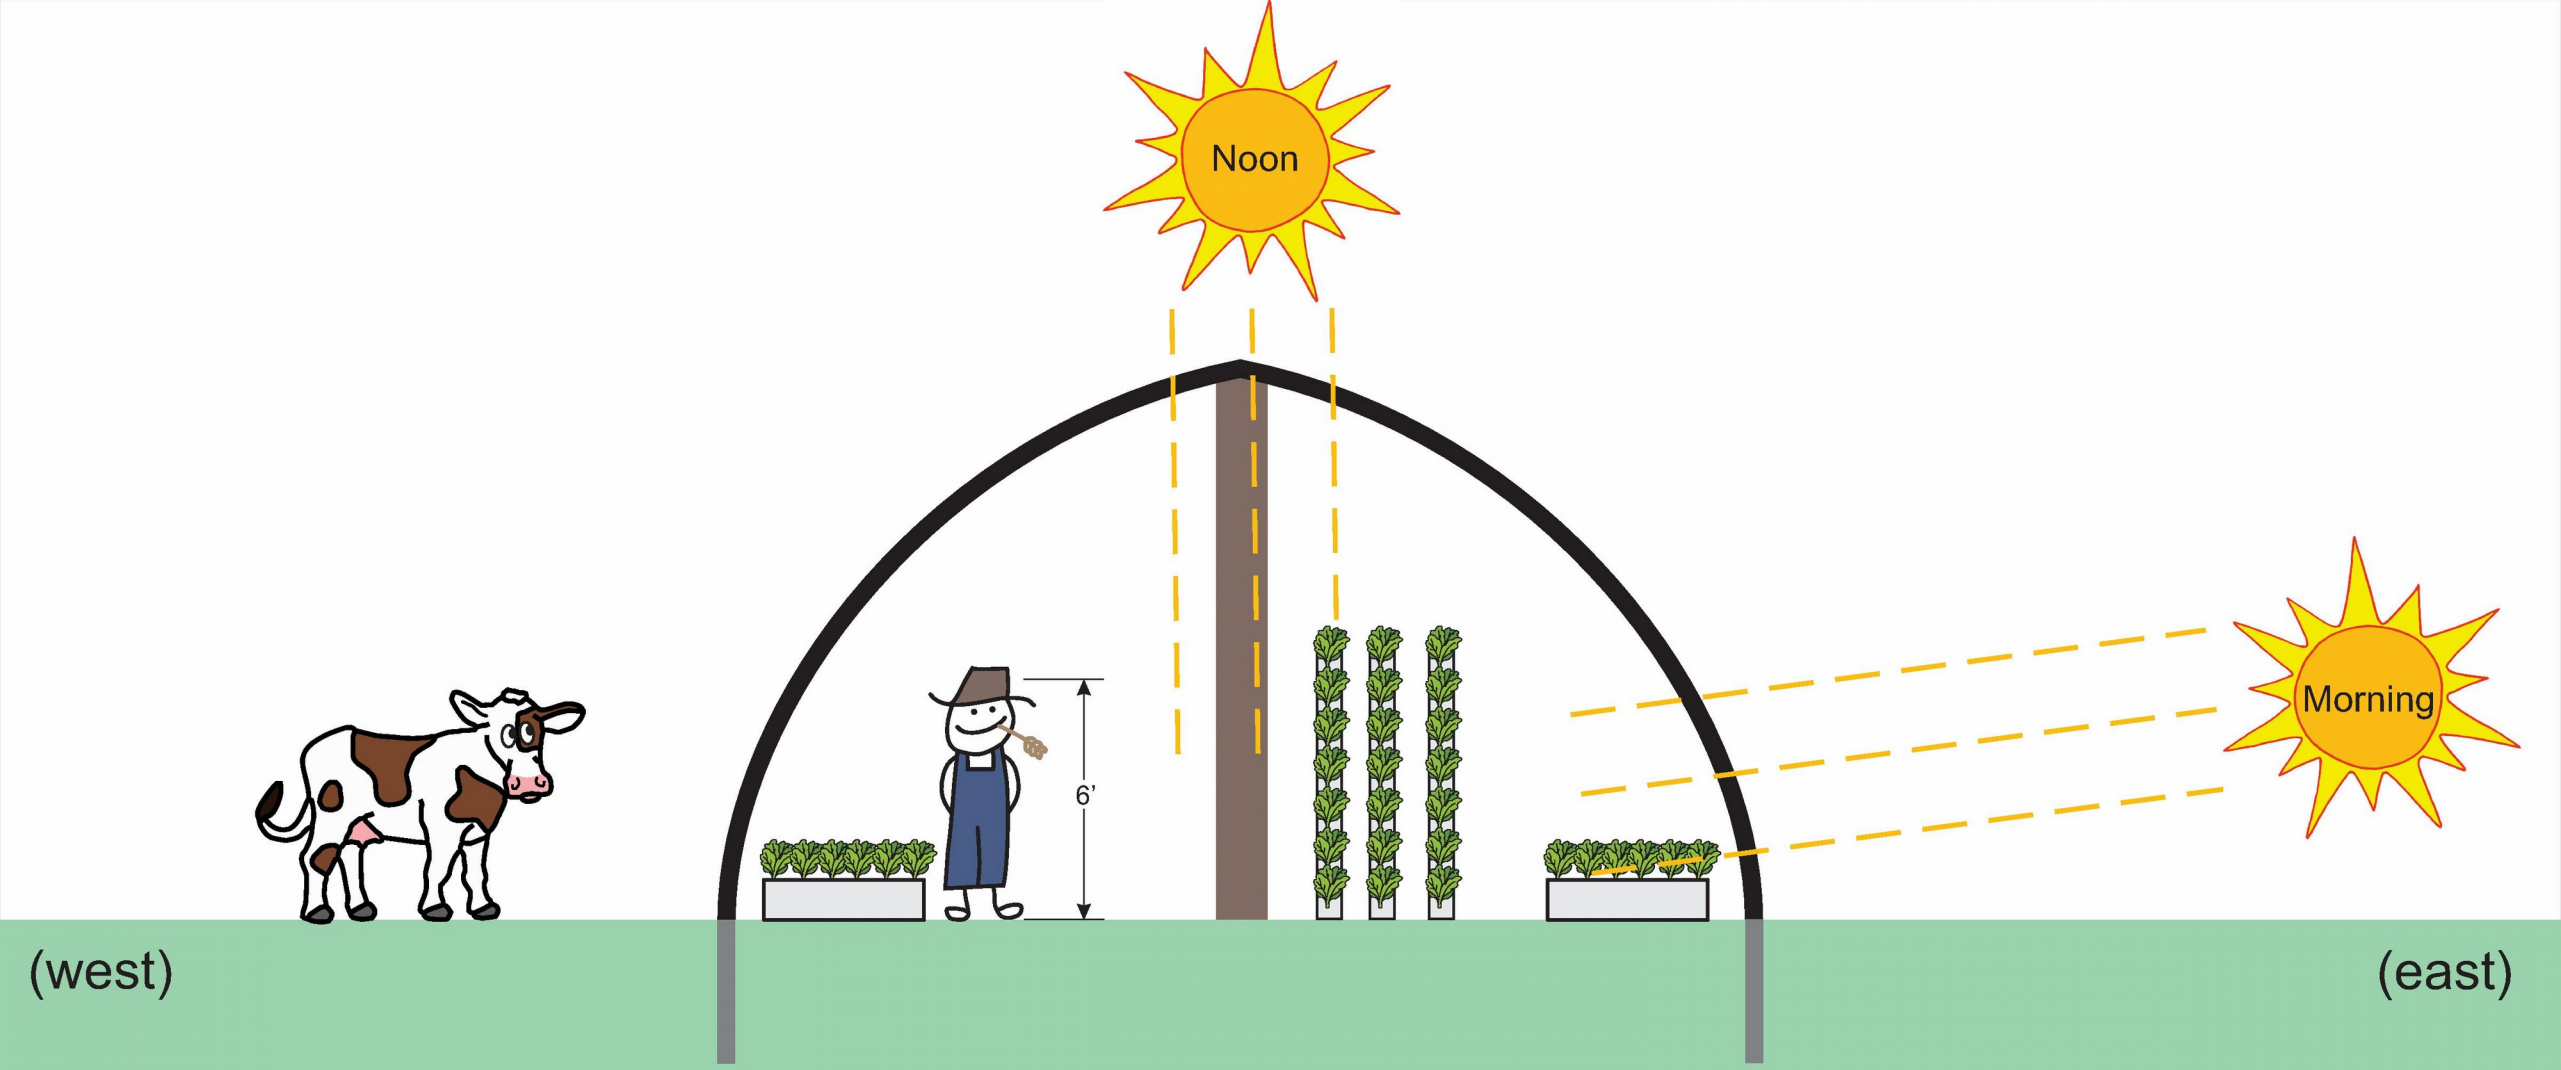


Bigelow Brook Farm

Gothic-Arch

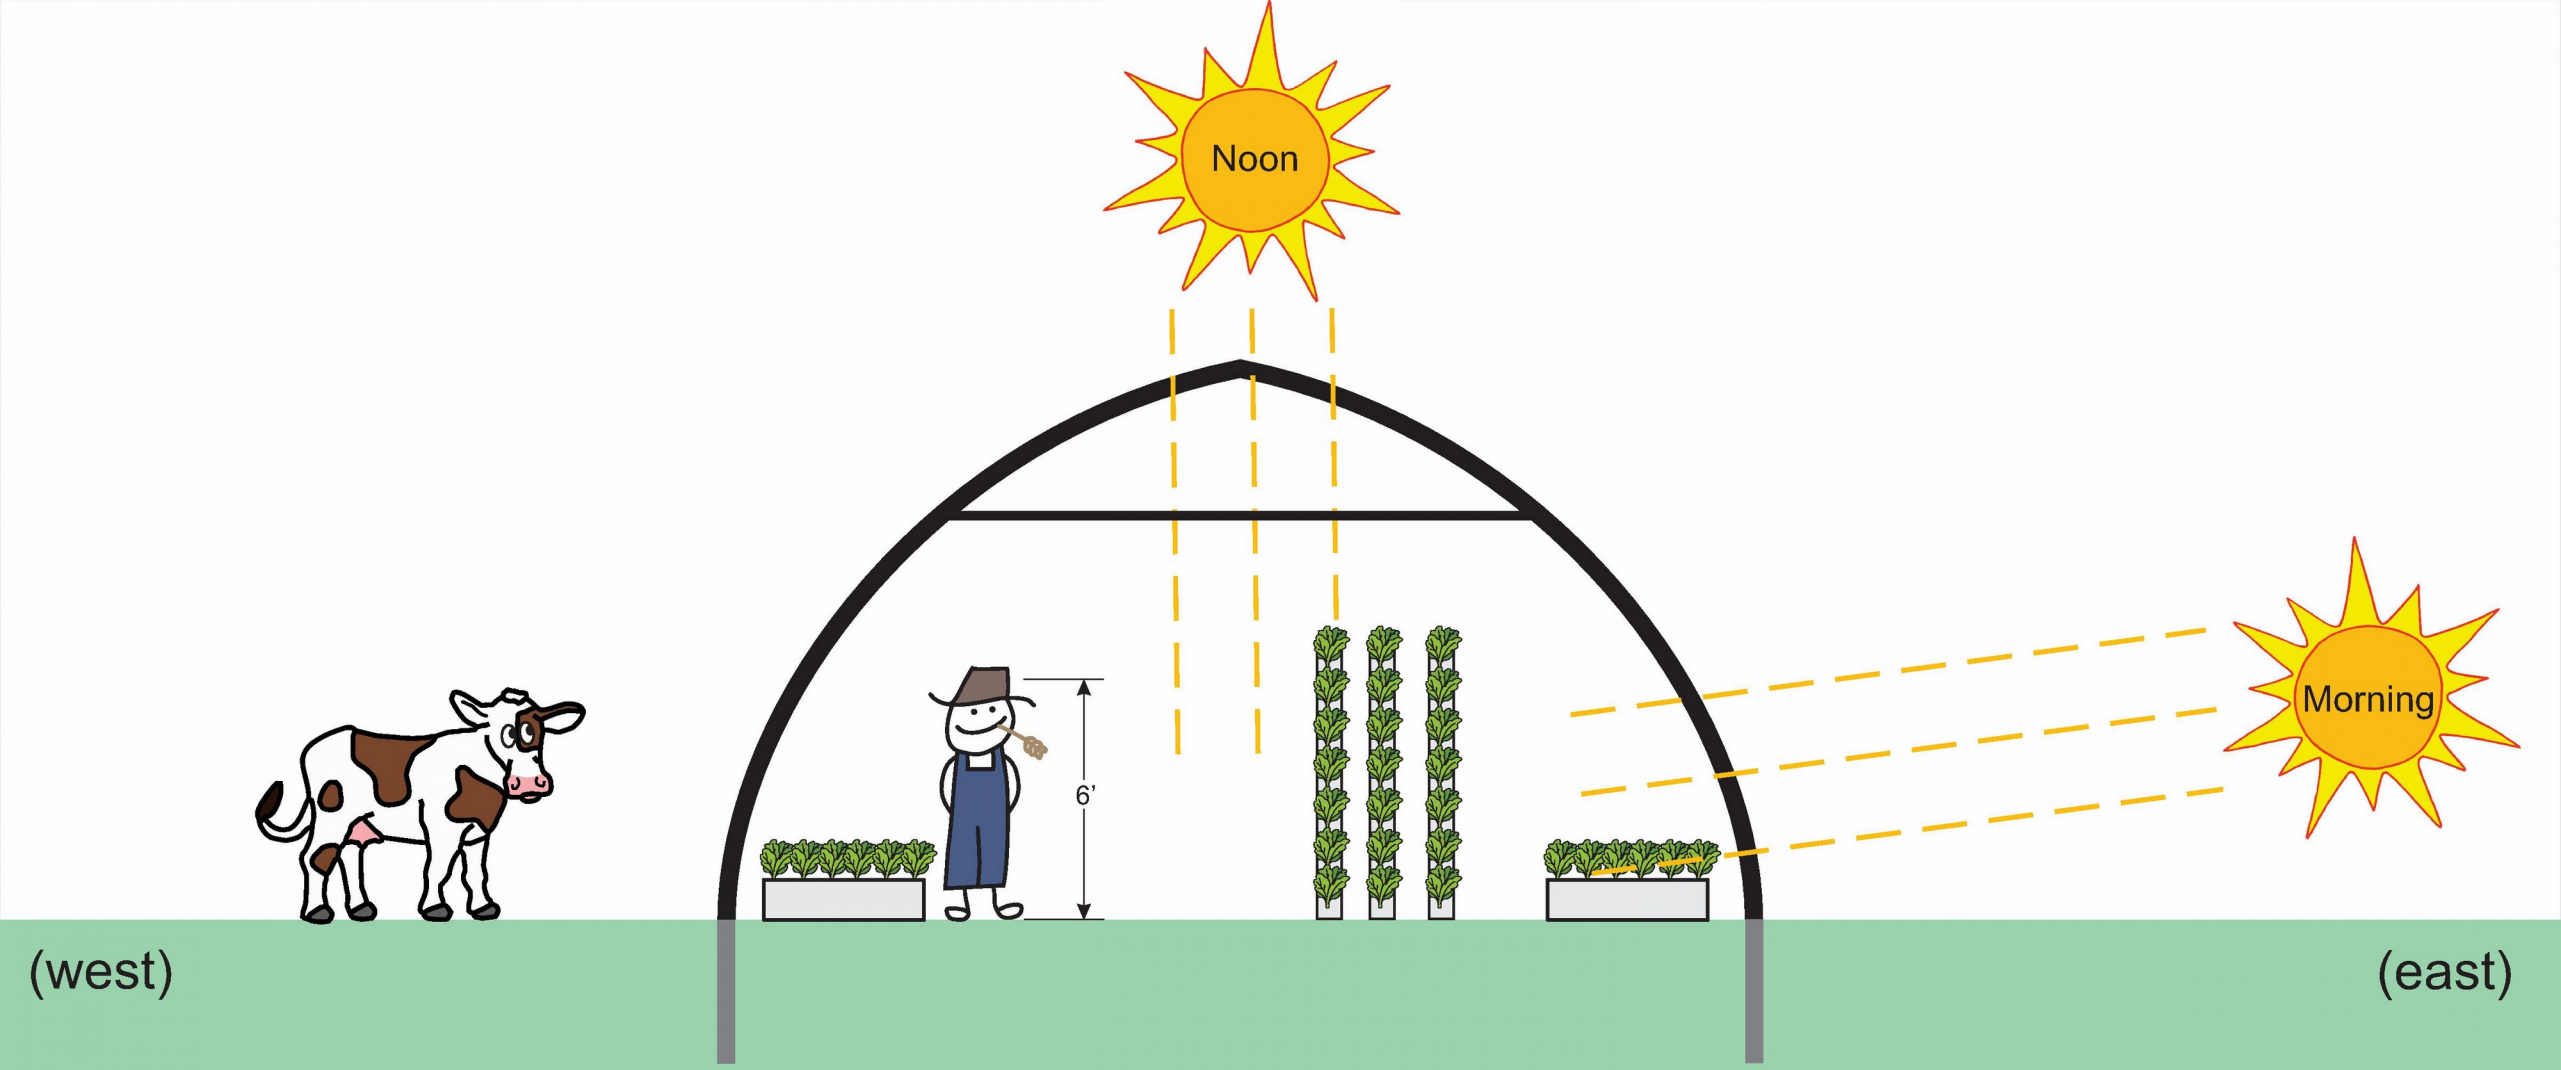

Bigelow Brook Farm

Gothic-Arch

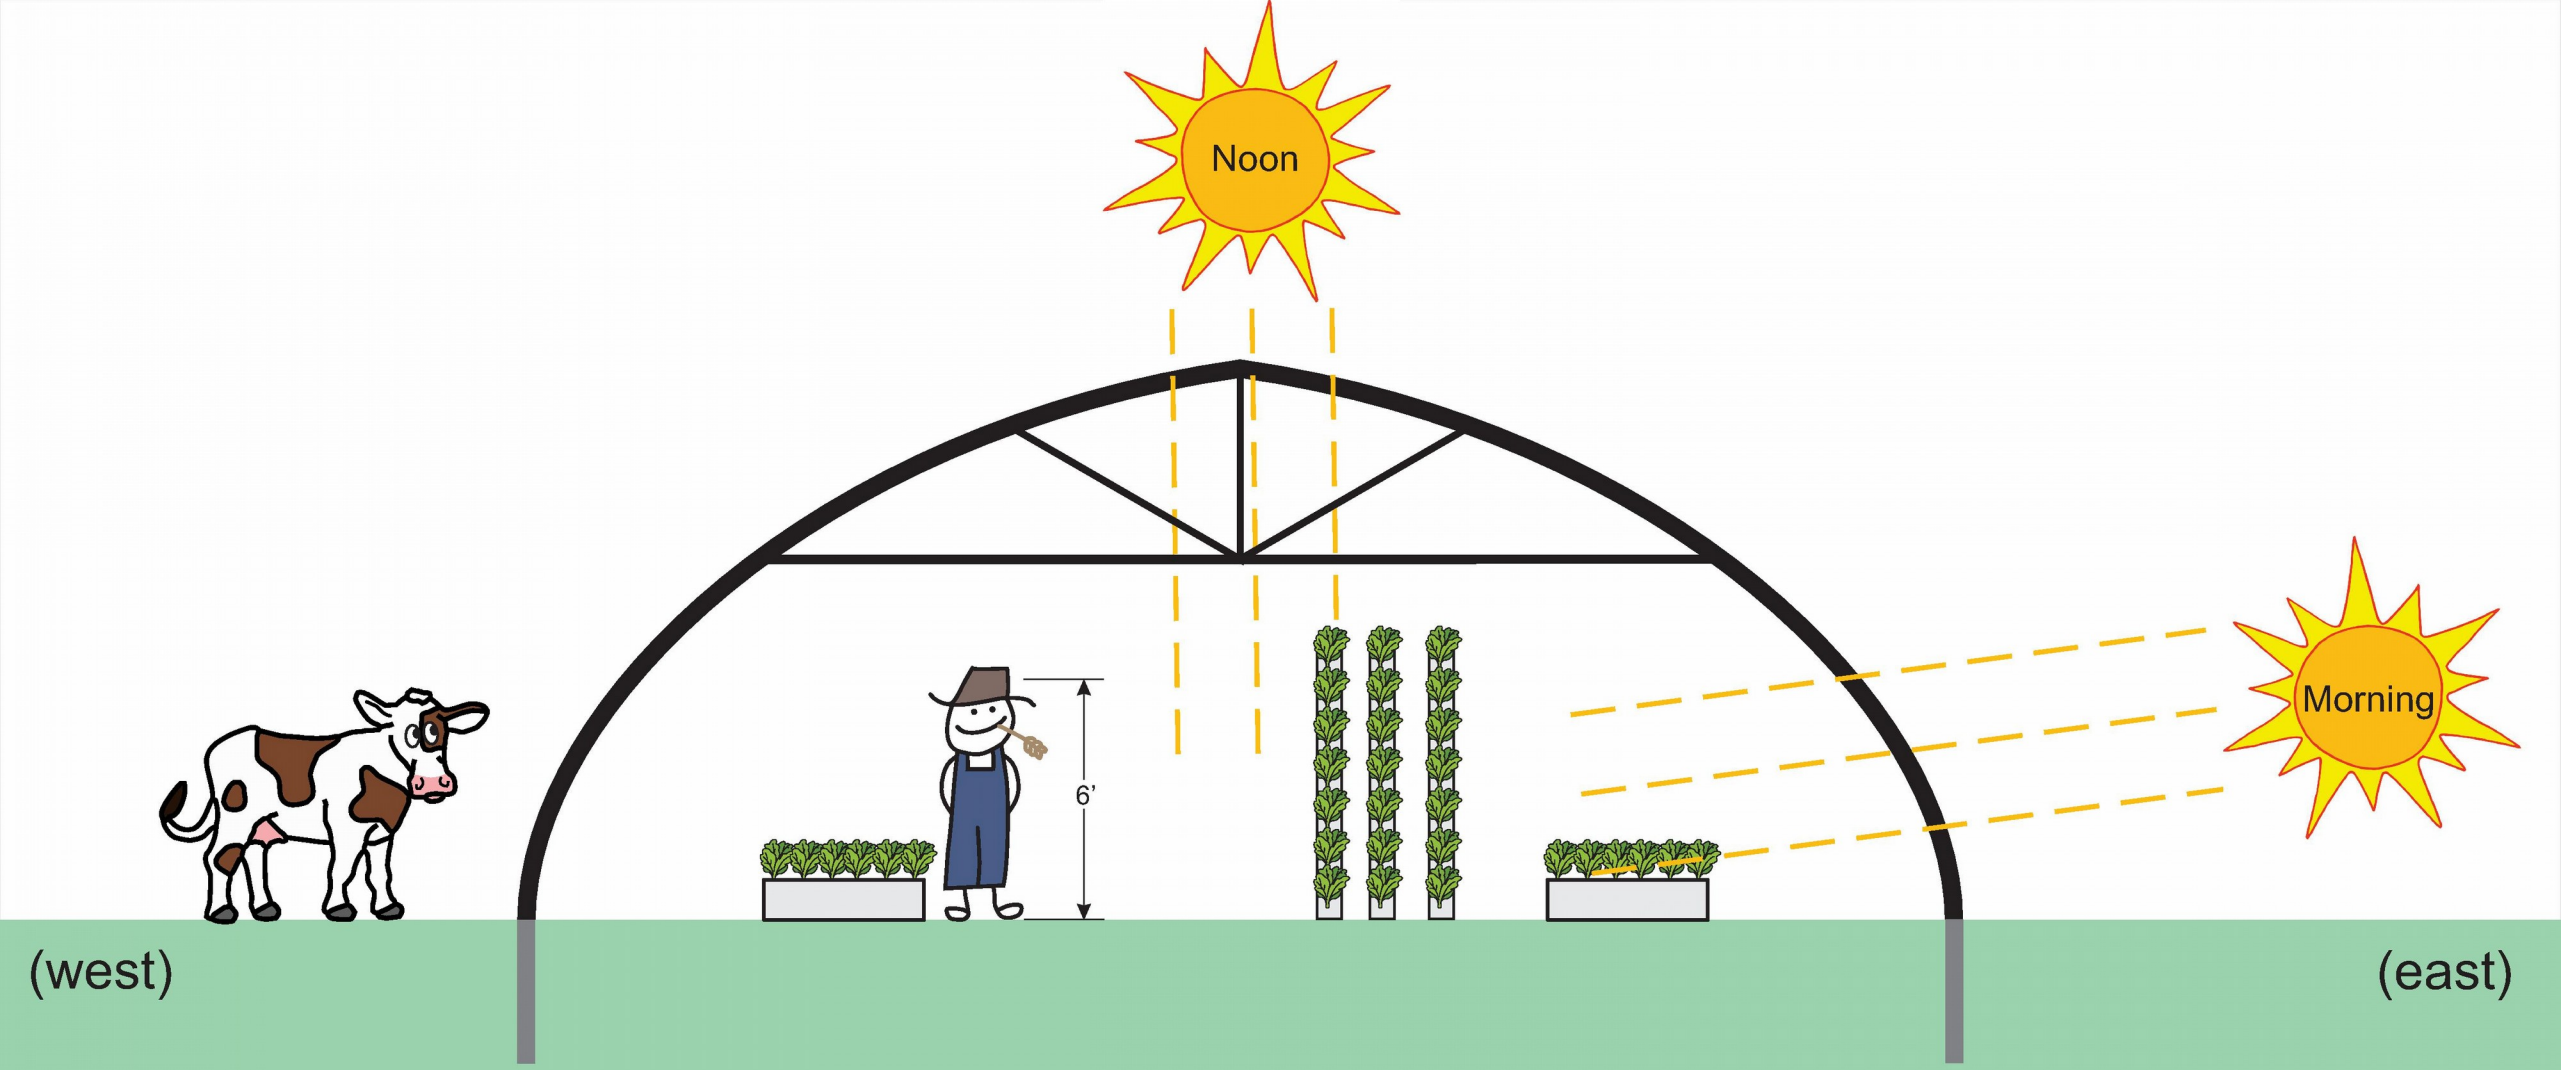


Bigelow Brook Farm

Gothic-Arch








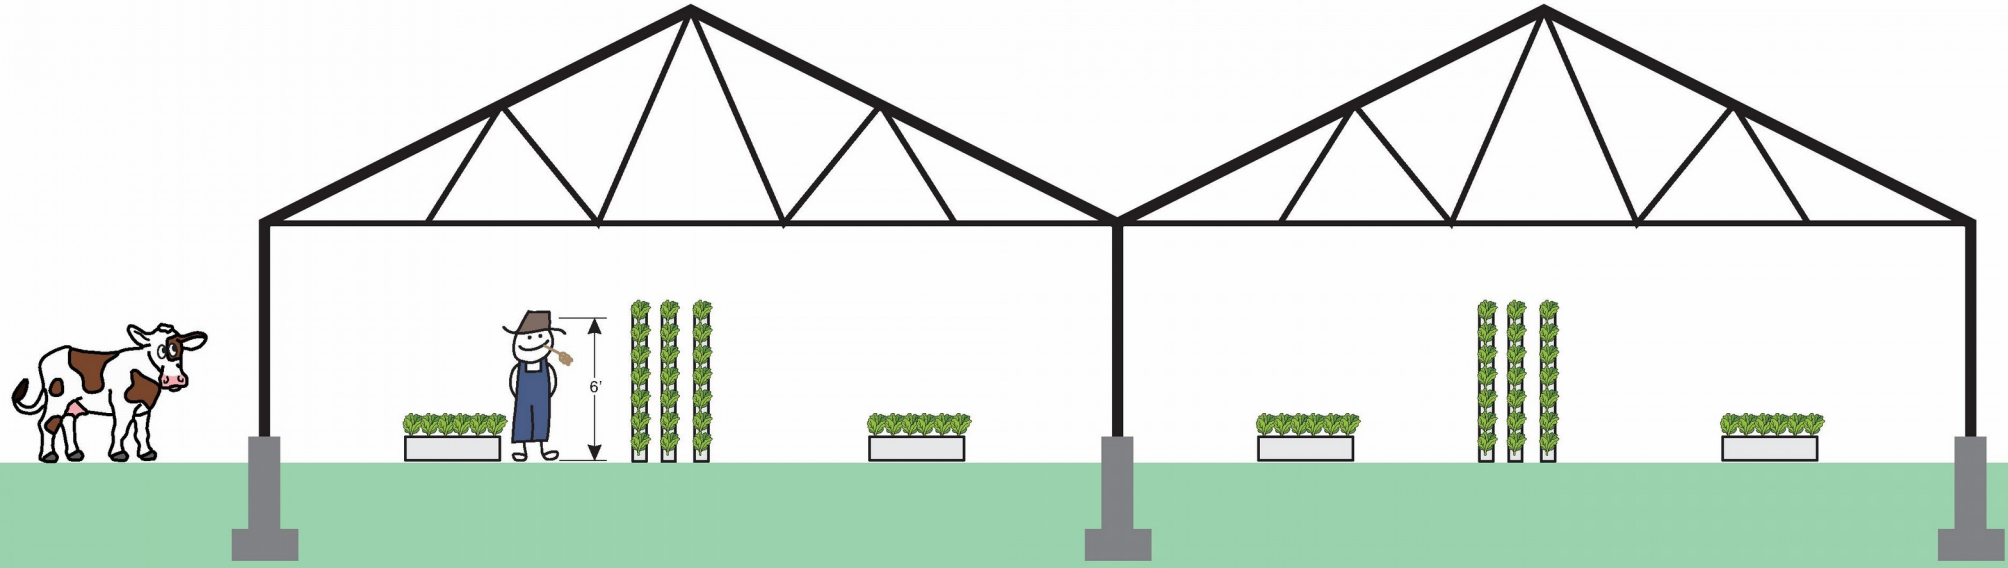


Bigelow Brook Farm

Gutter Connect

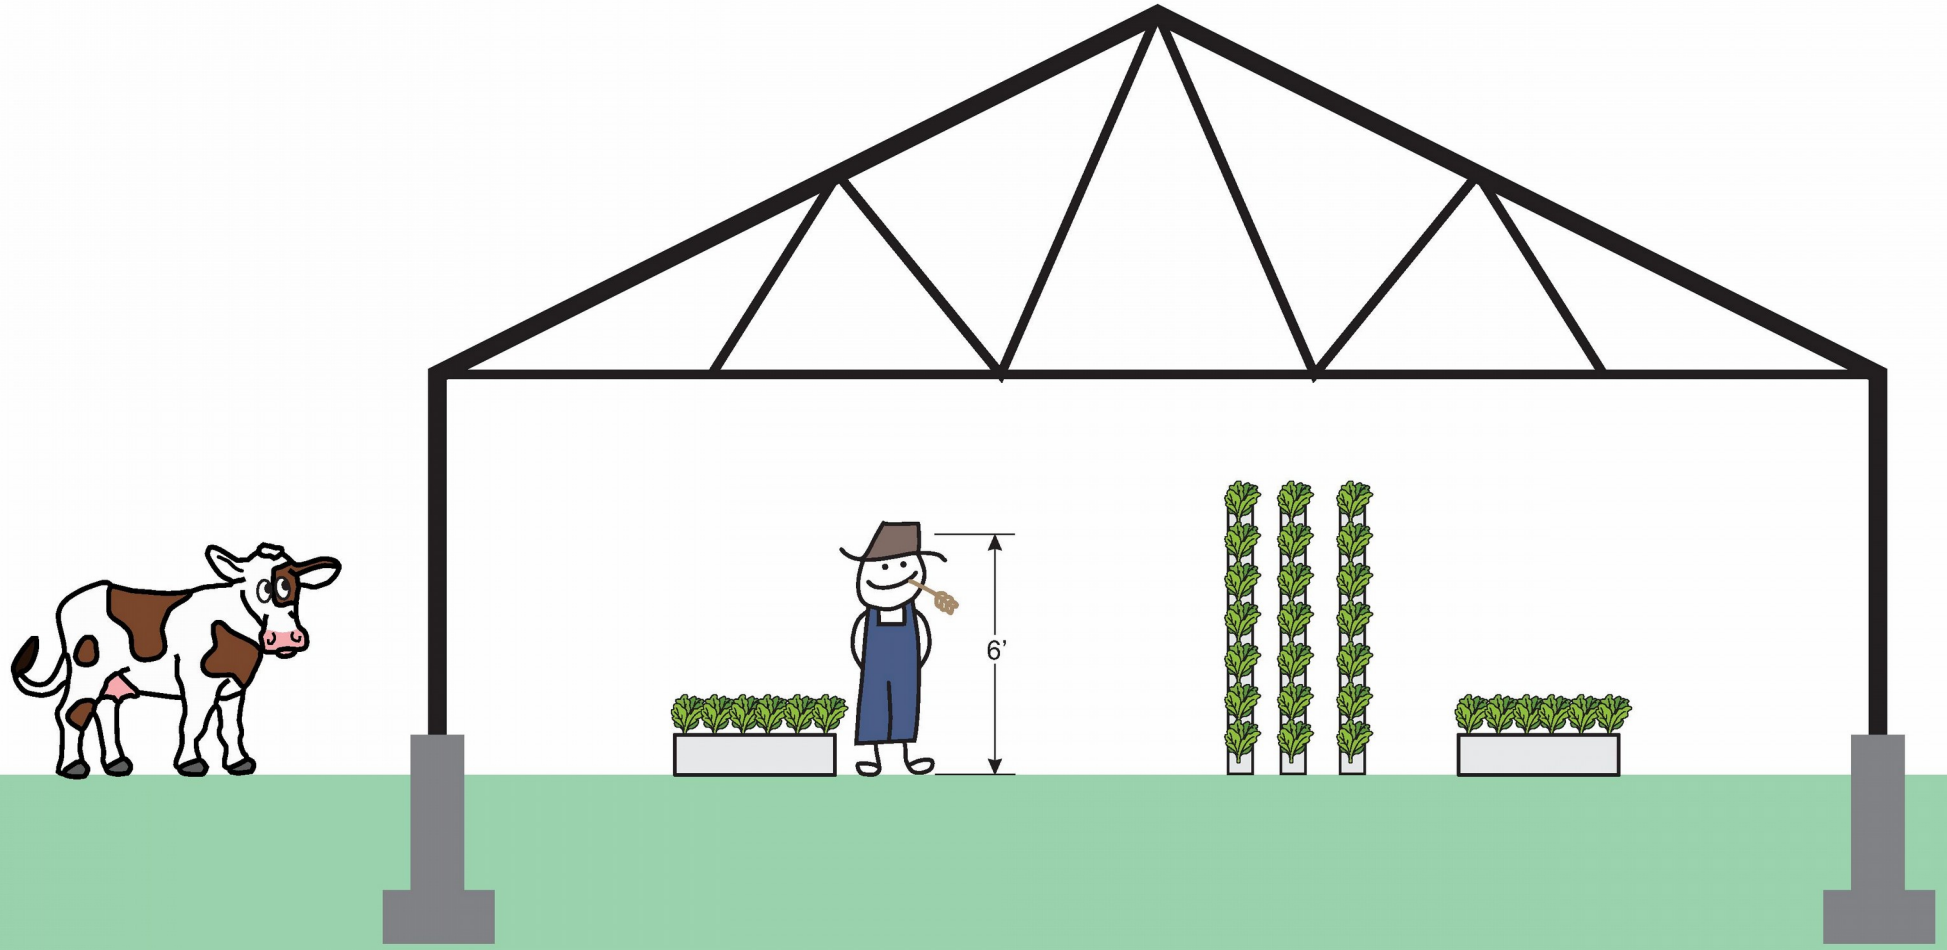

Bigelow Brook Farm

Traditional

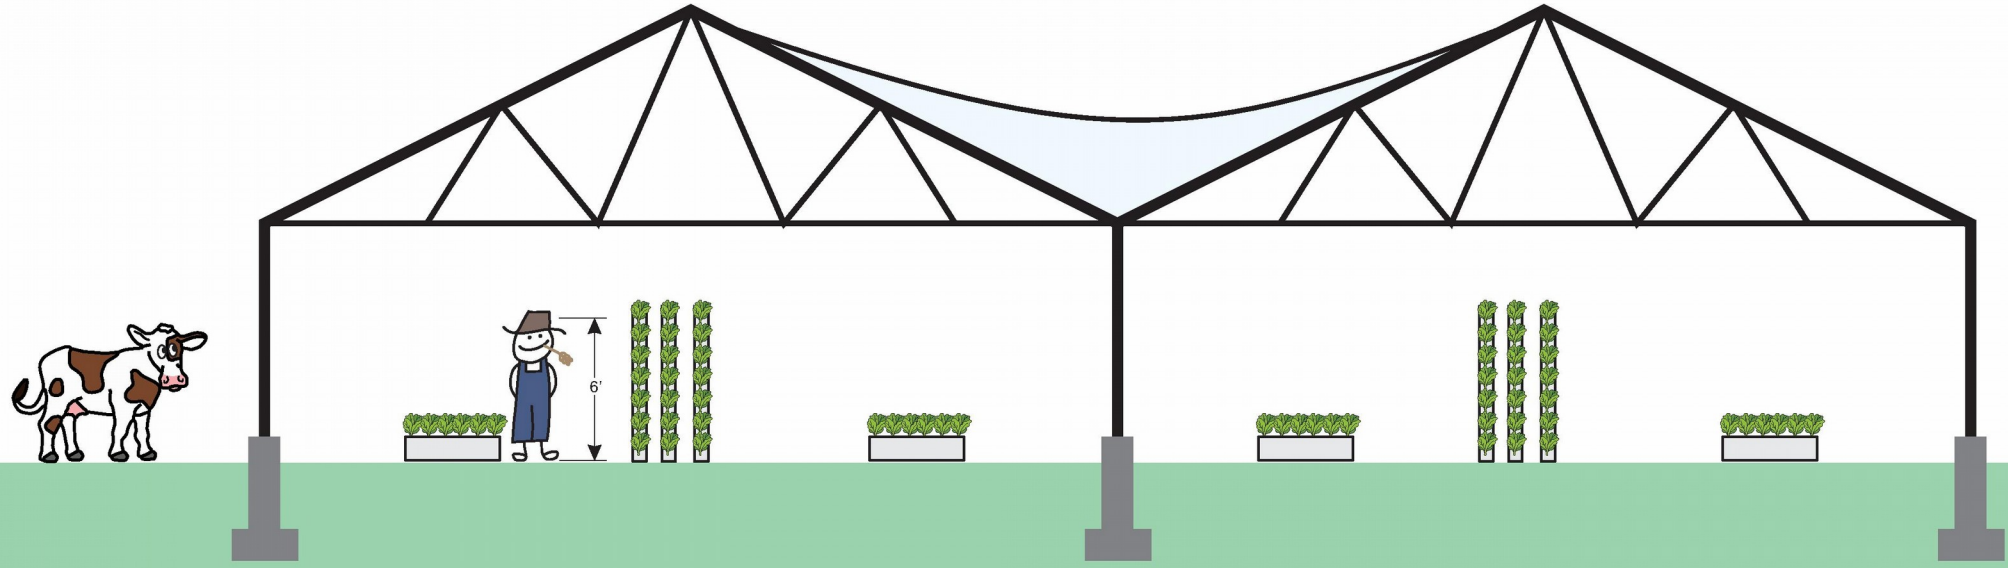

Bigelow Brook Farm

Gutter Connect




Courtesy: Global Plastic Sheeting




Courtesy: Ouroboros Farms



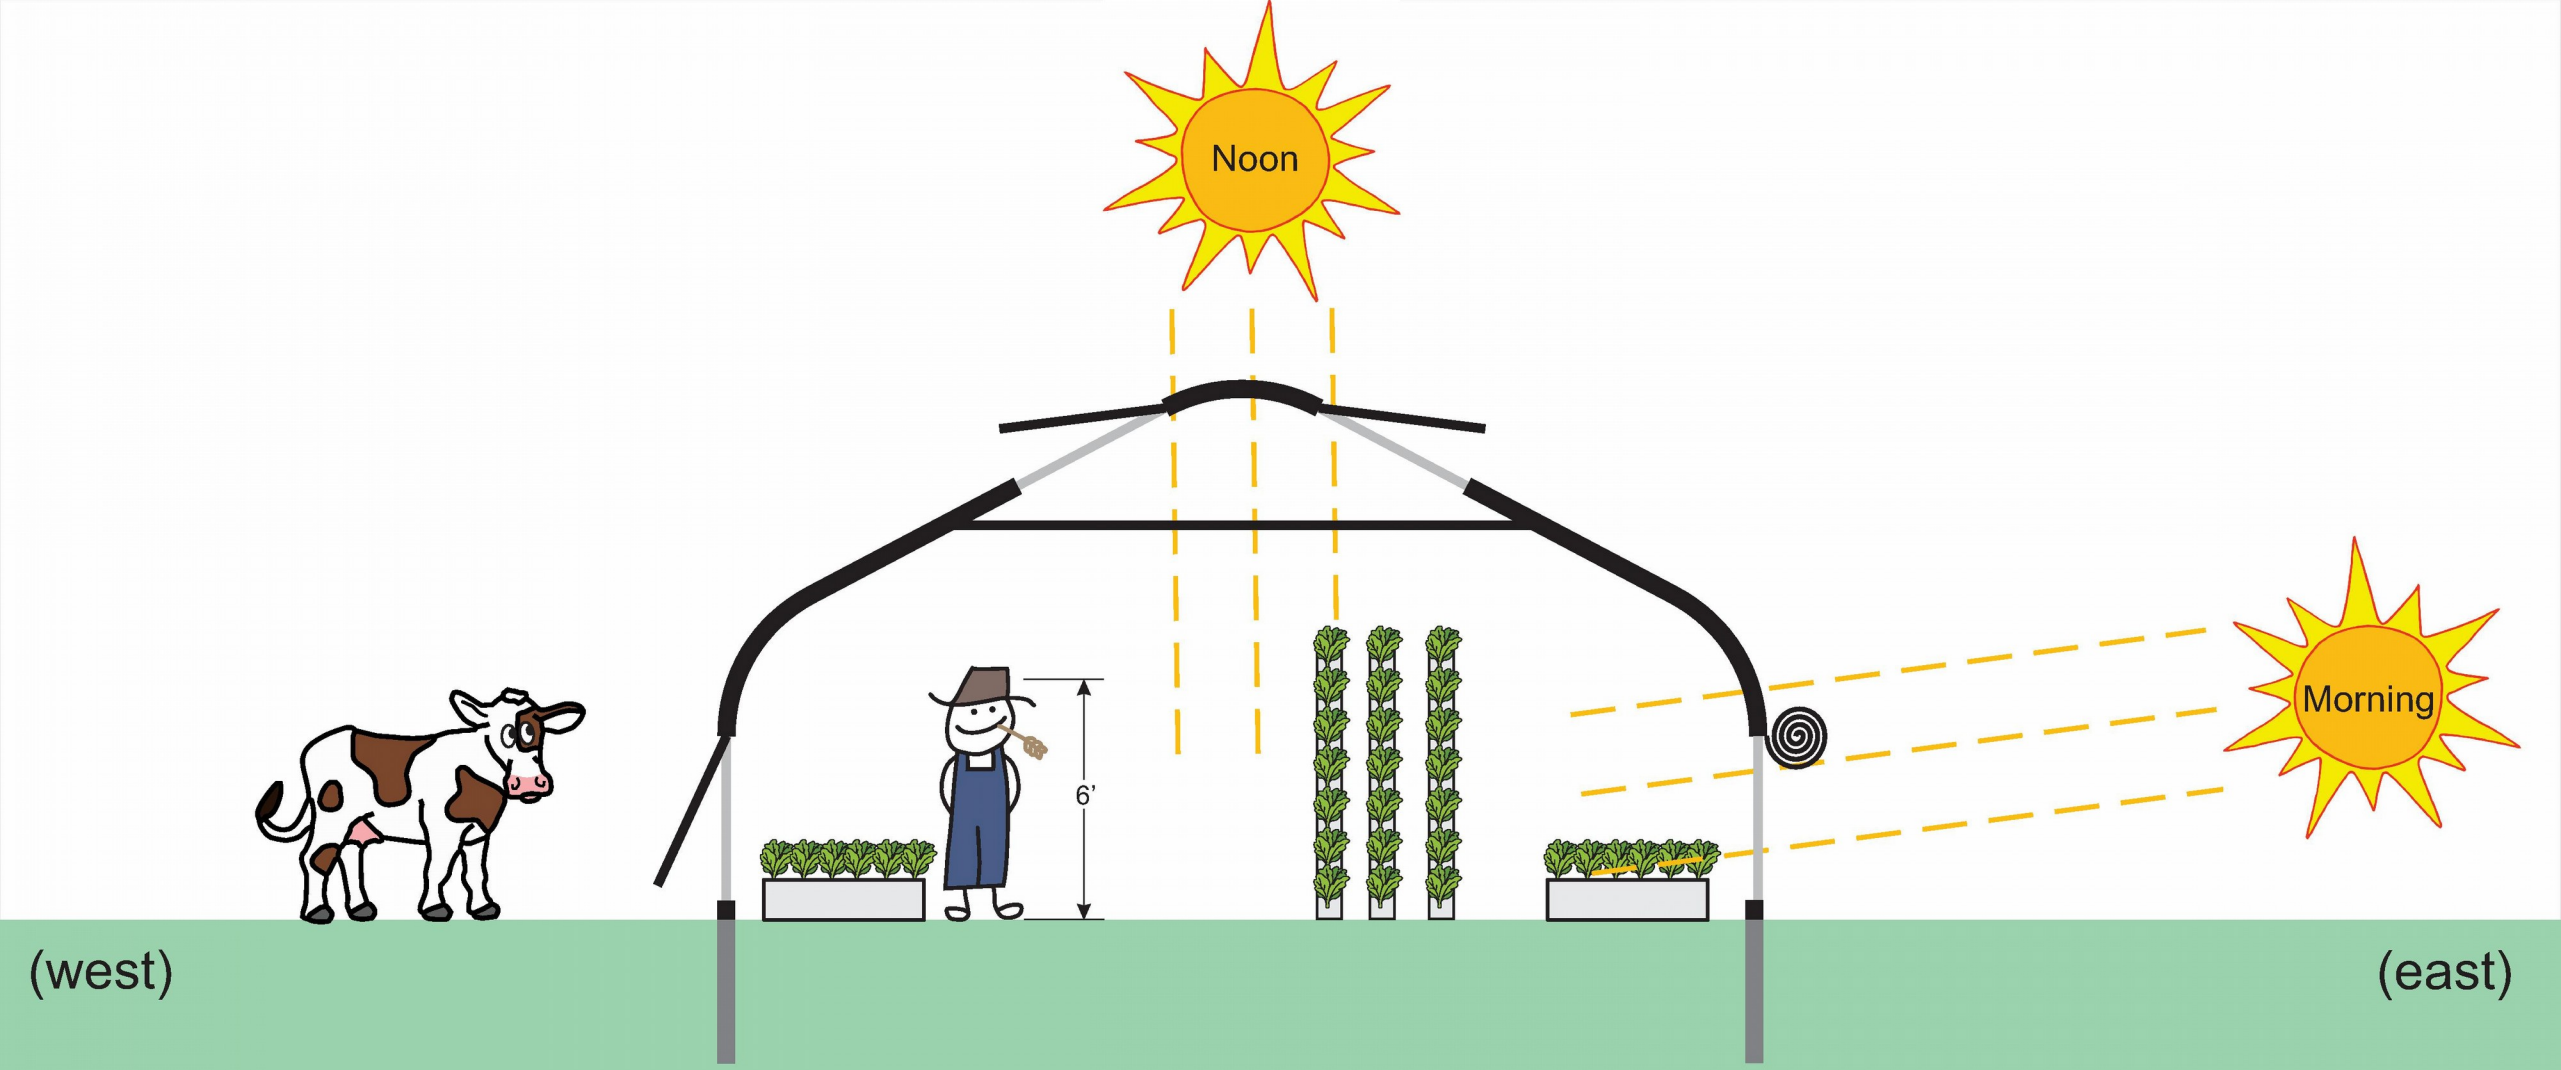


Bigelow Brook Farm

“Gothic” / Traditional







KILLINGLY
6
KILLINGLY
ROCKS
WE ROLL

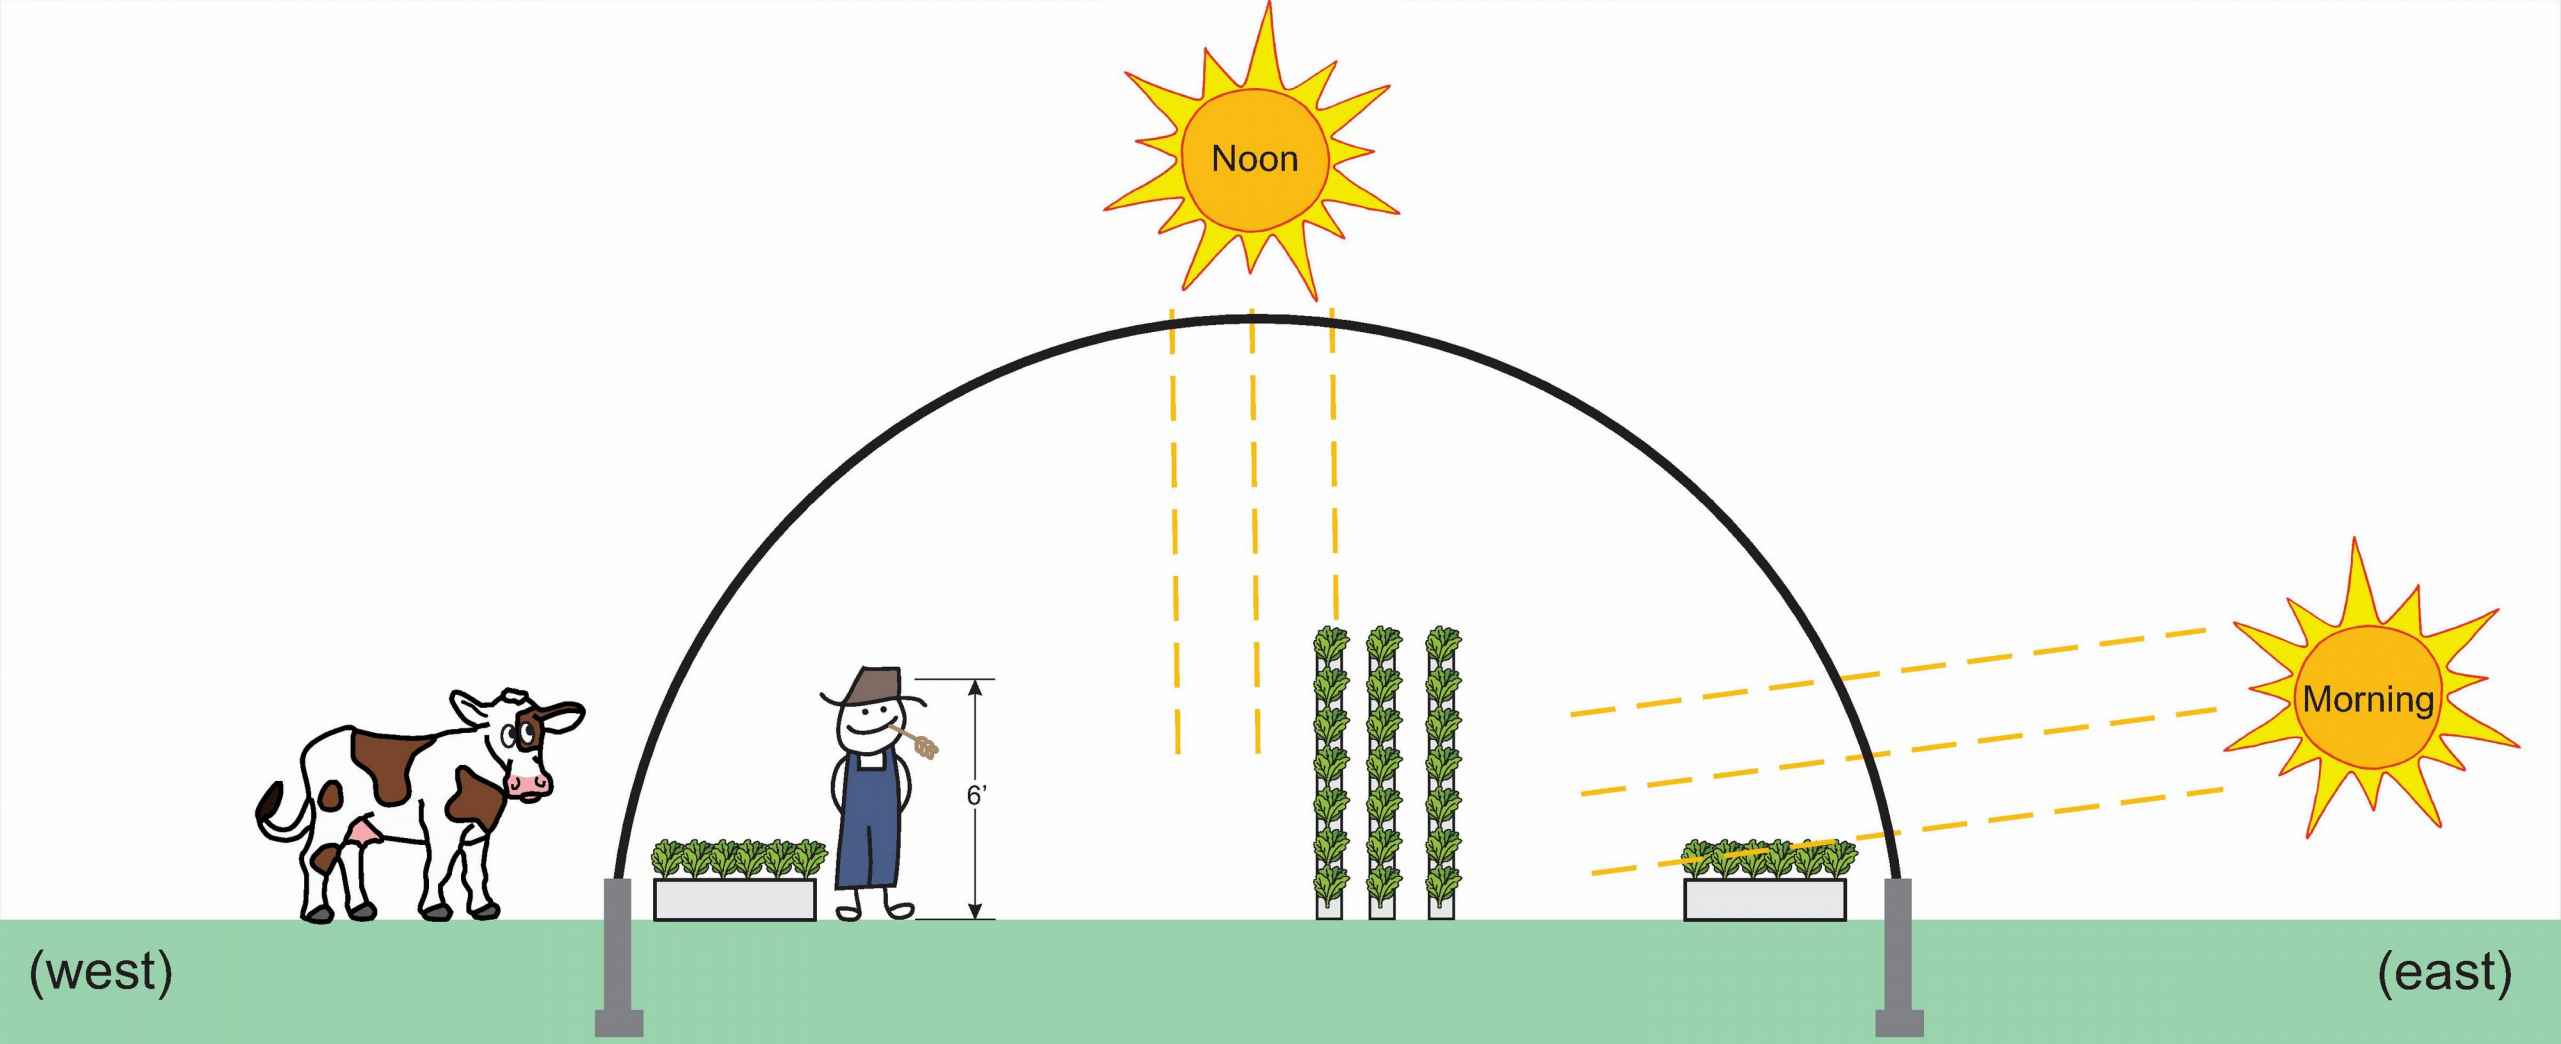


Bigelow Brook Farm

33’ Dome

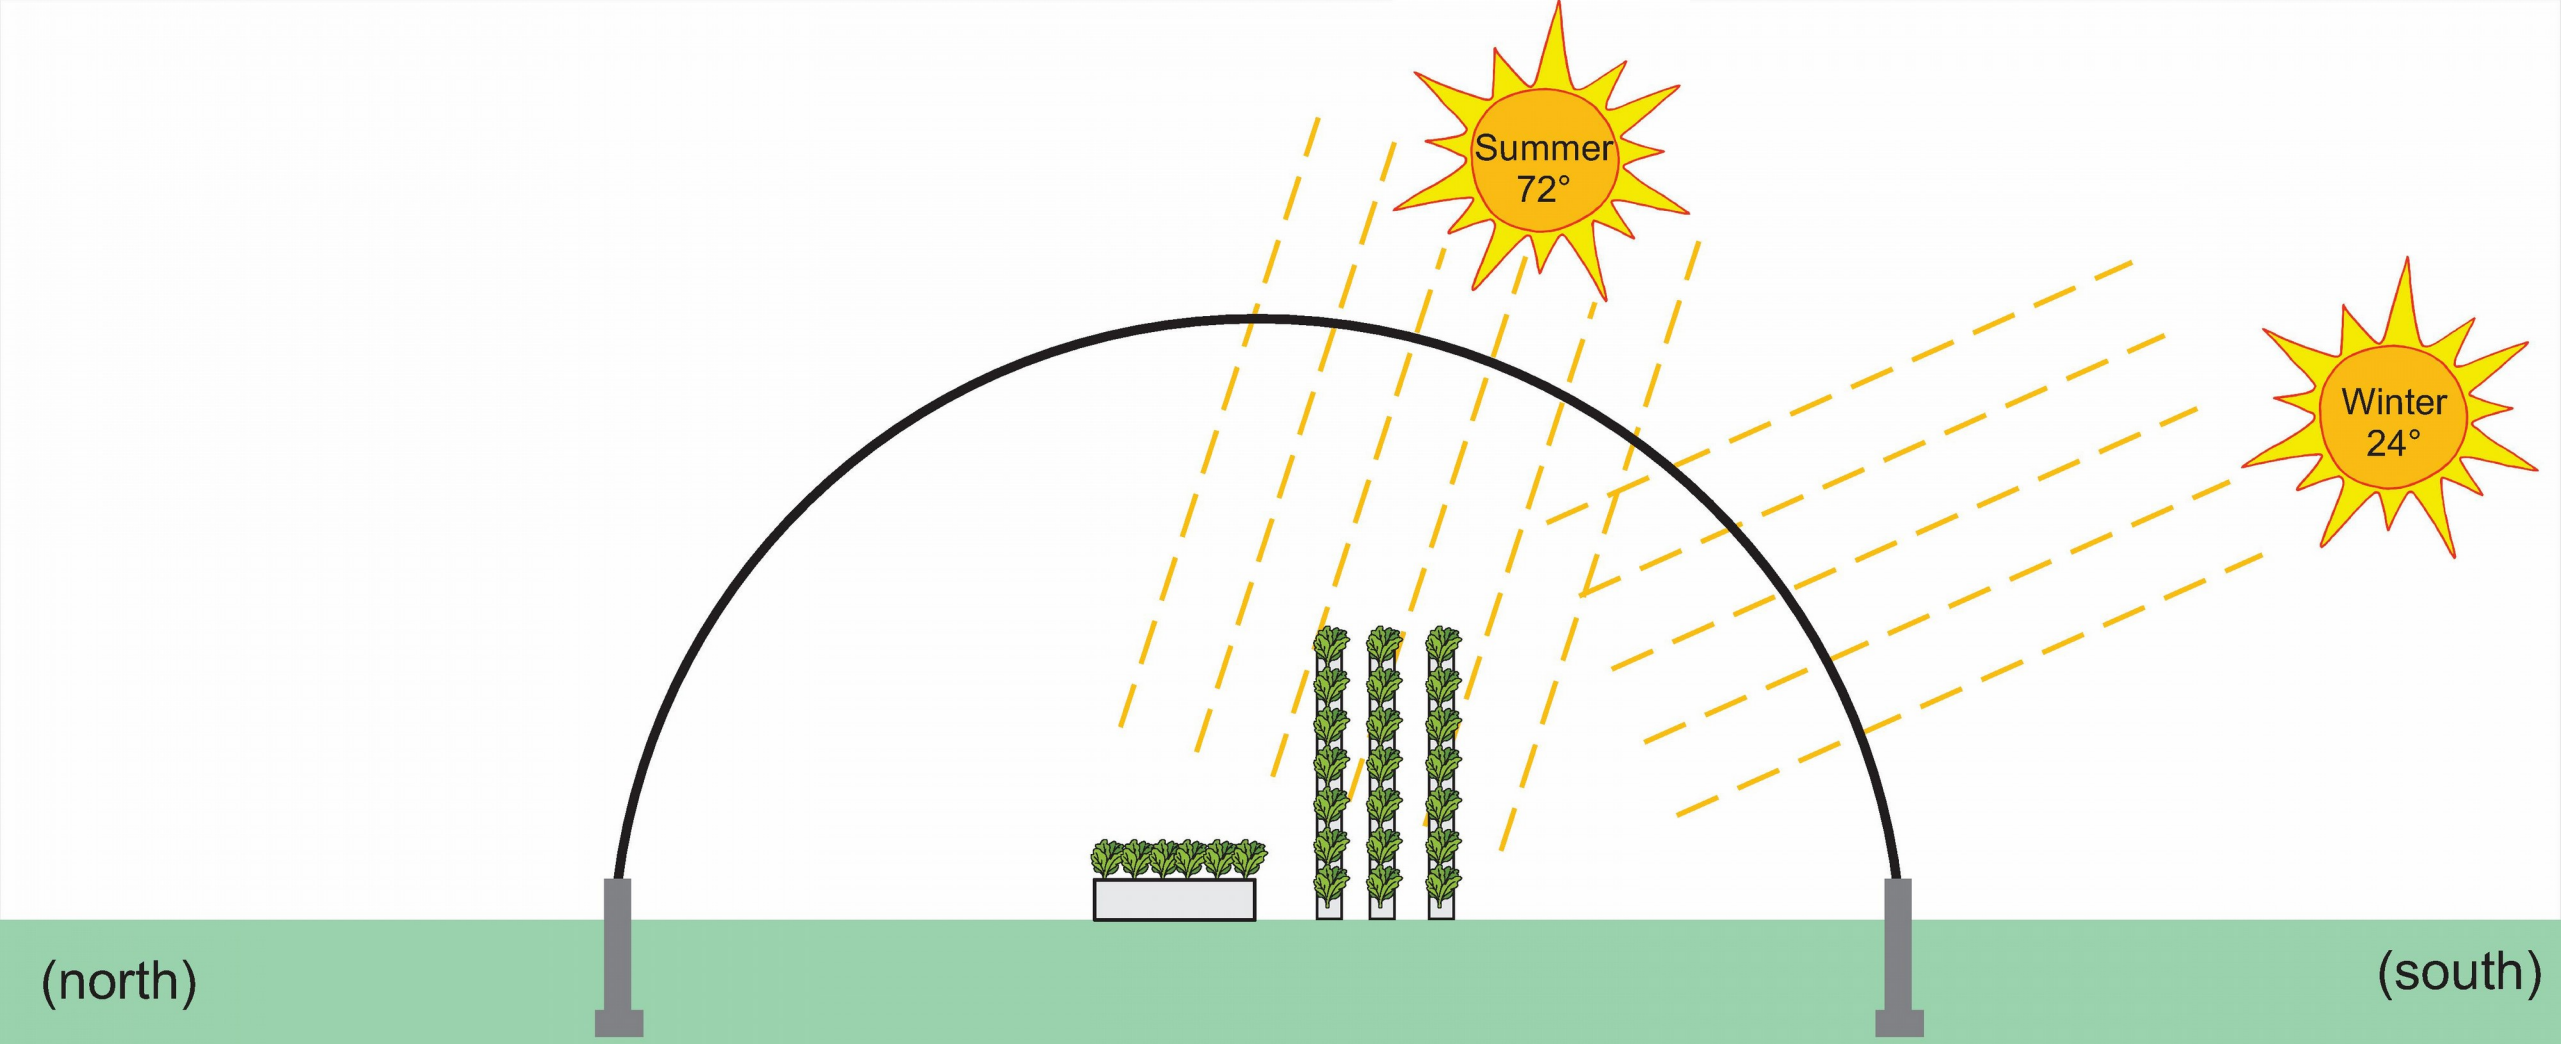

Bigelow Brook Farm

33’ Dome

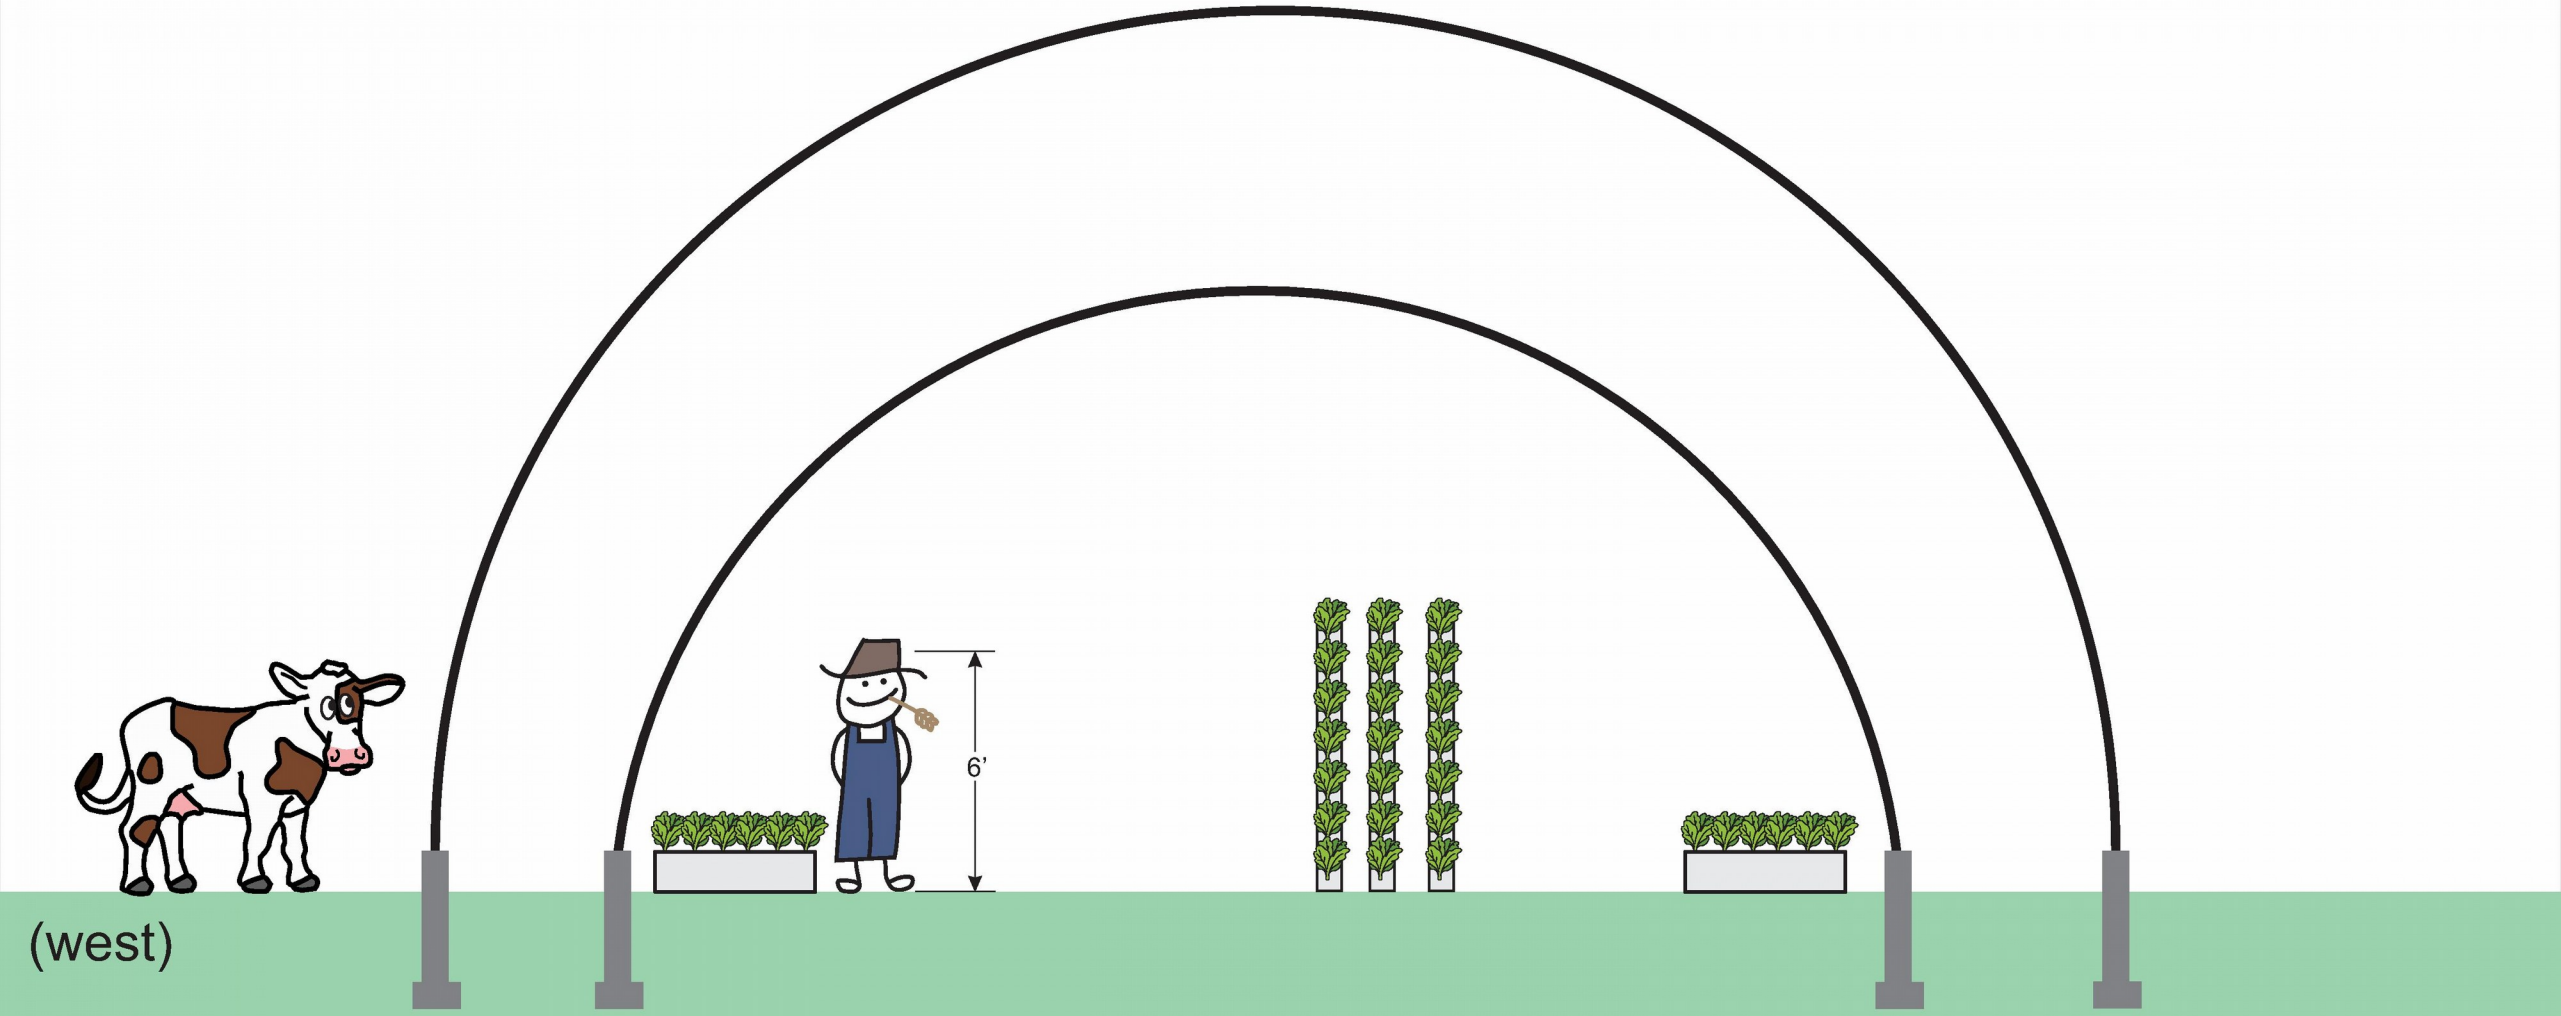

Bigelow Brook Farm


33’ vs 42’ Dome


855 sqft vs 1385 sqft







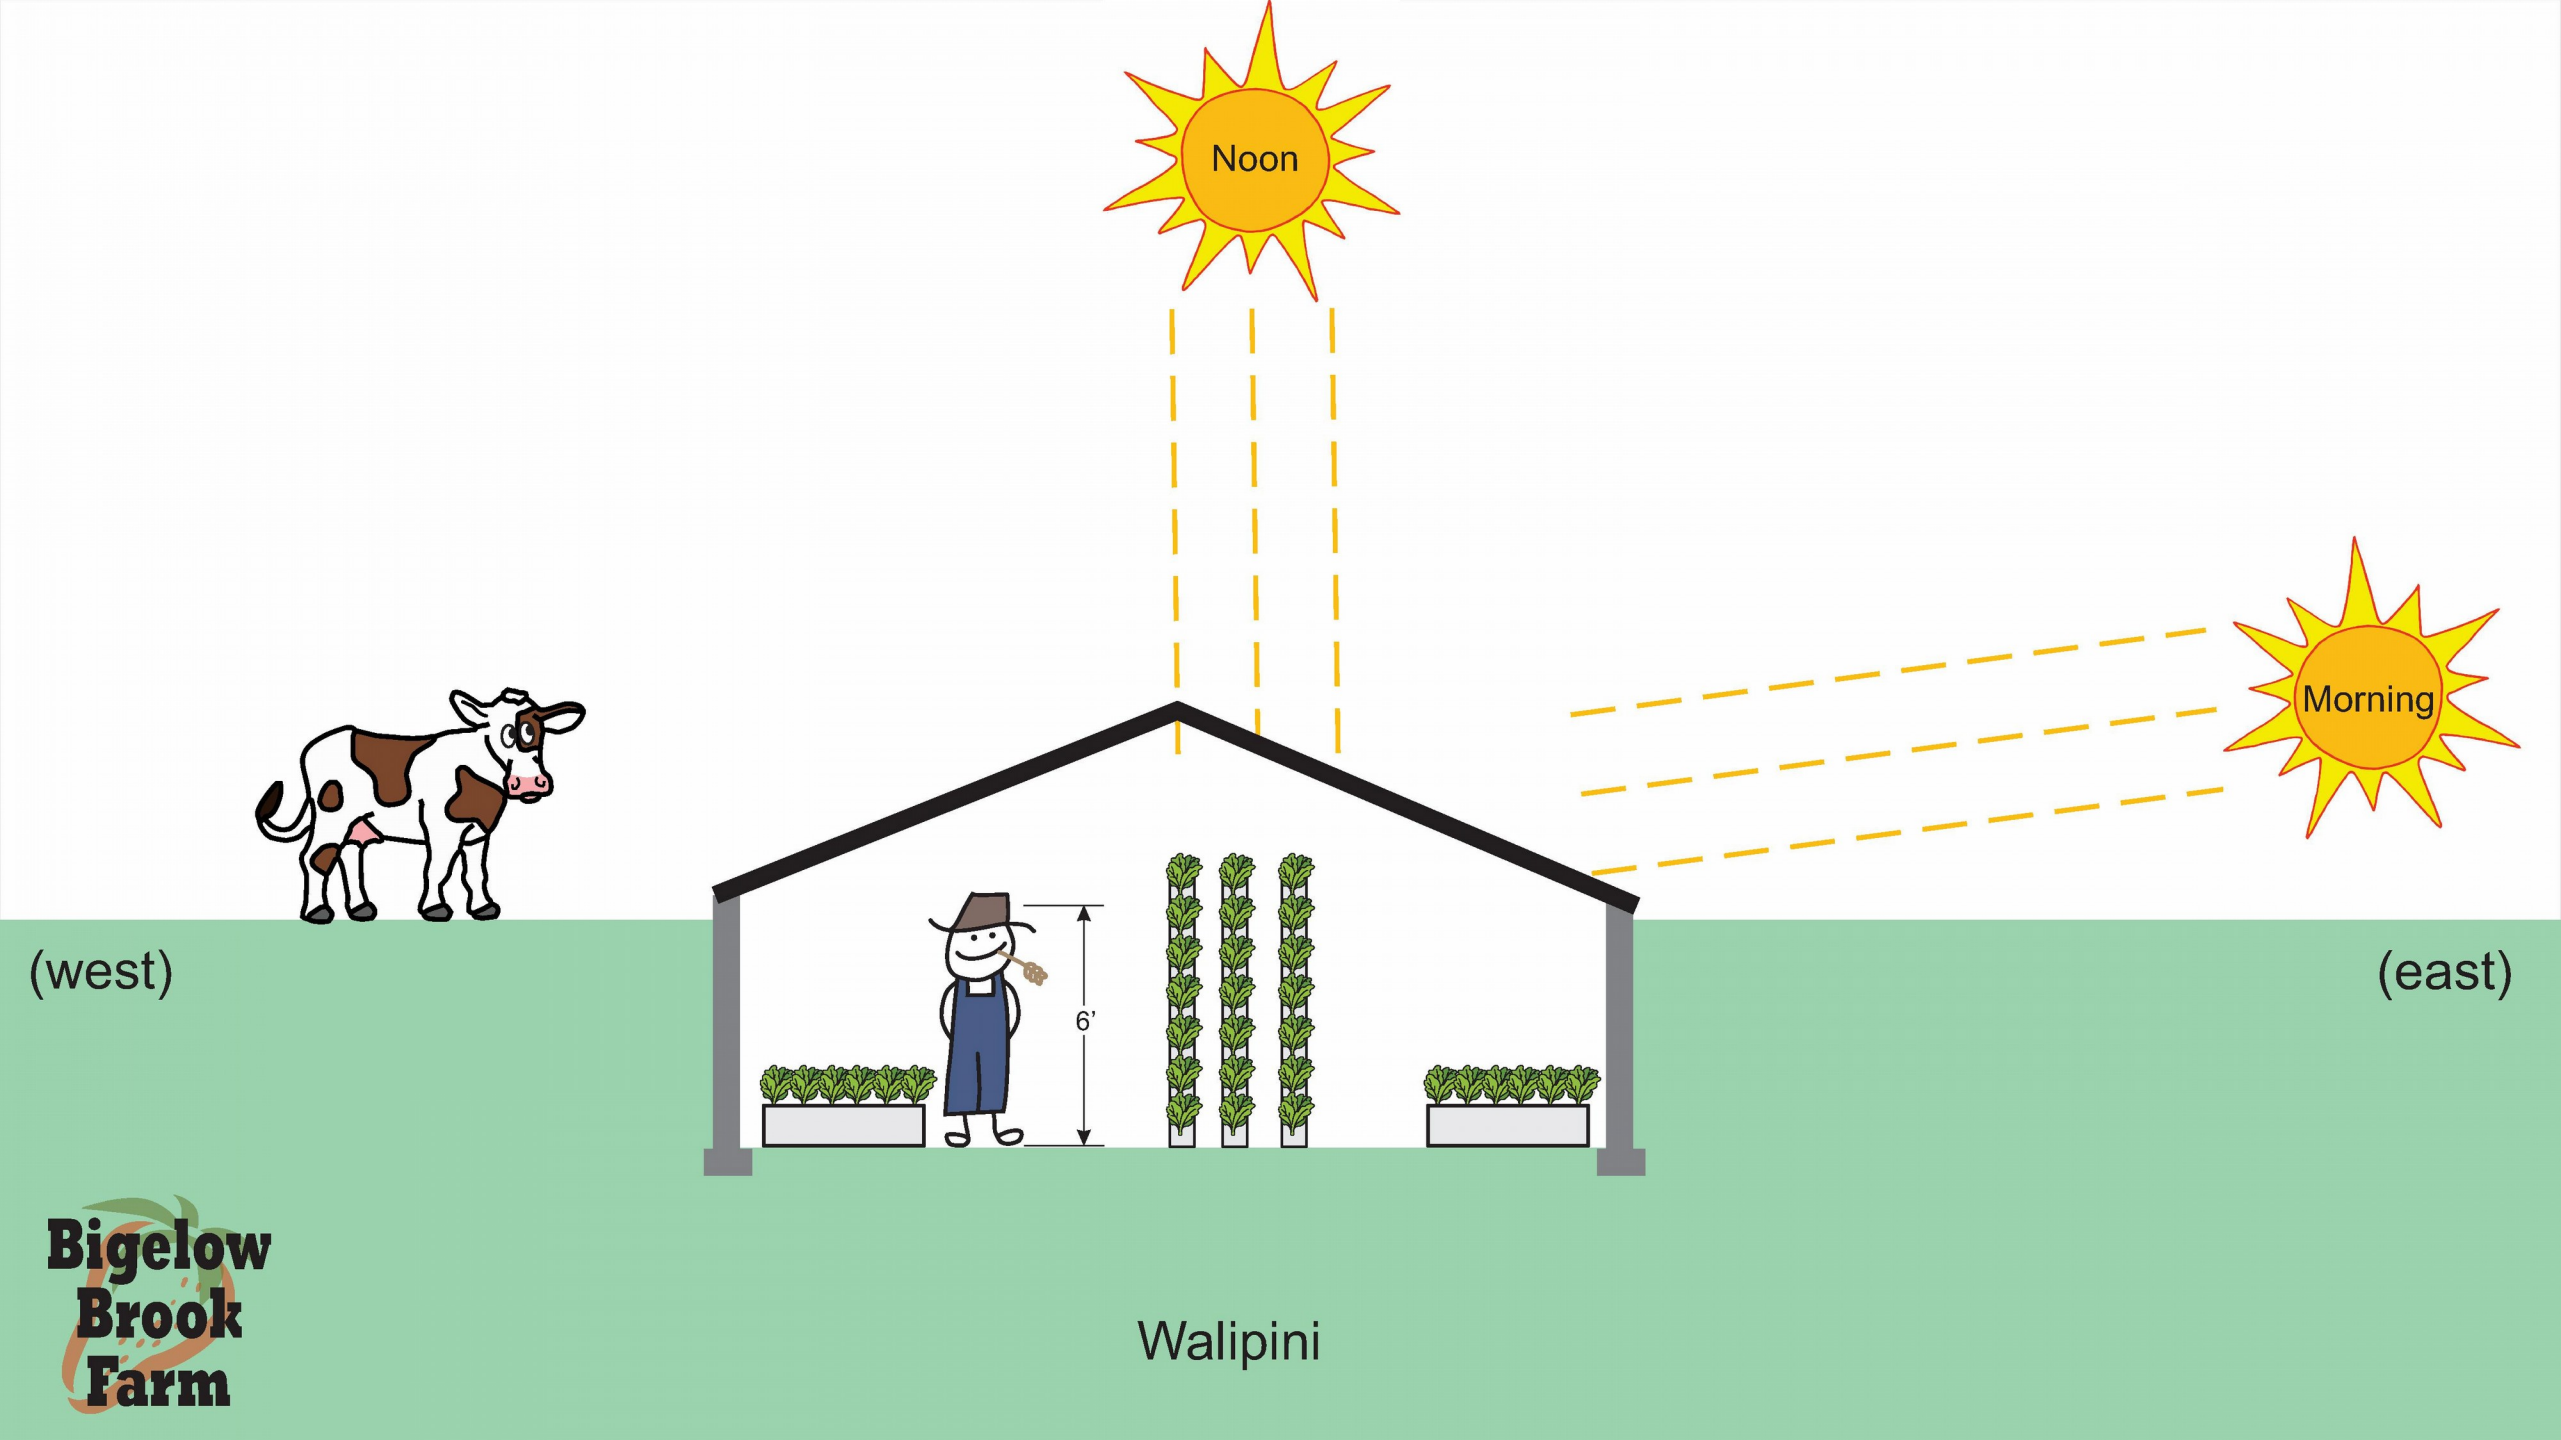


Noon
Morning
(west)
(east)
6’
Bigelow
Brook
Farm
Walipini

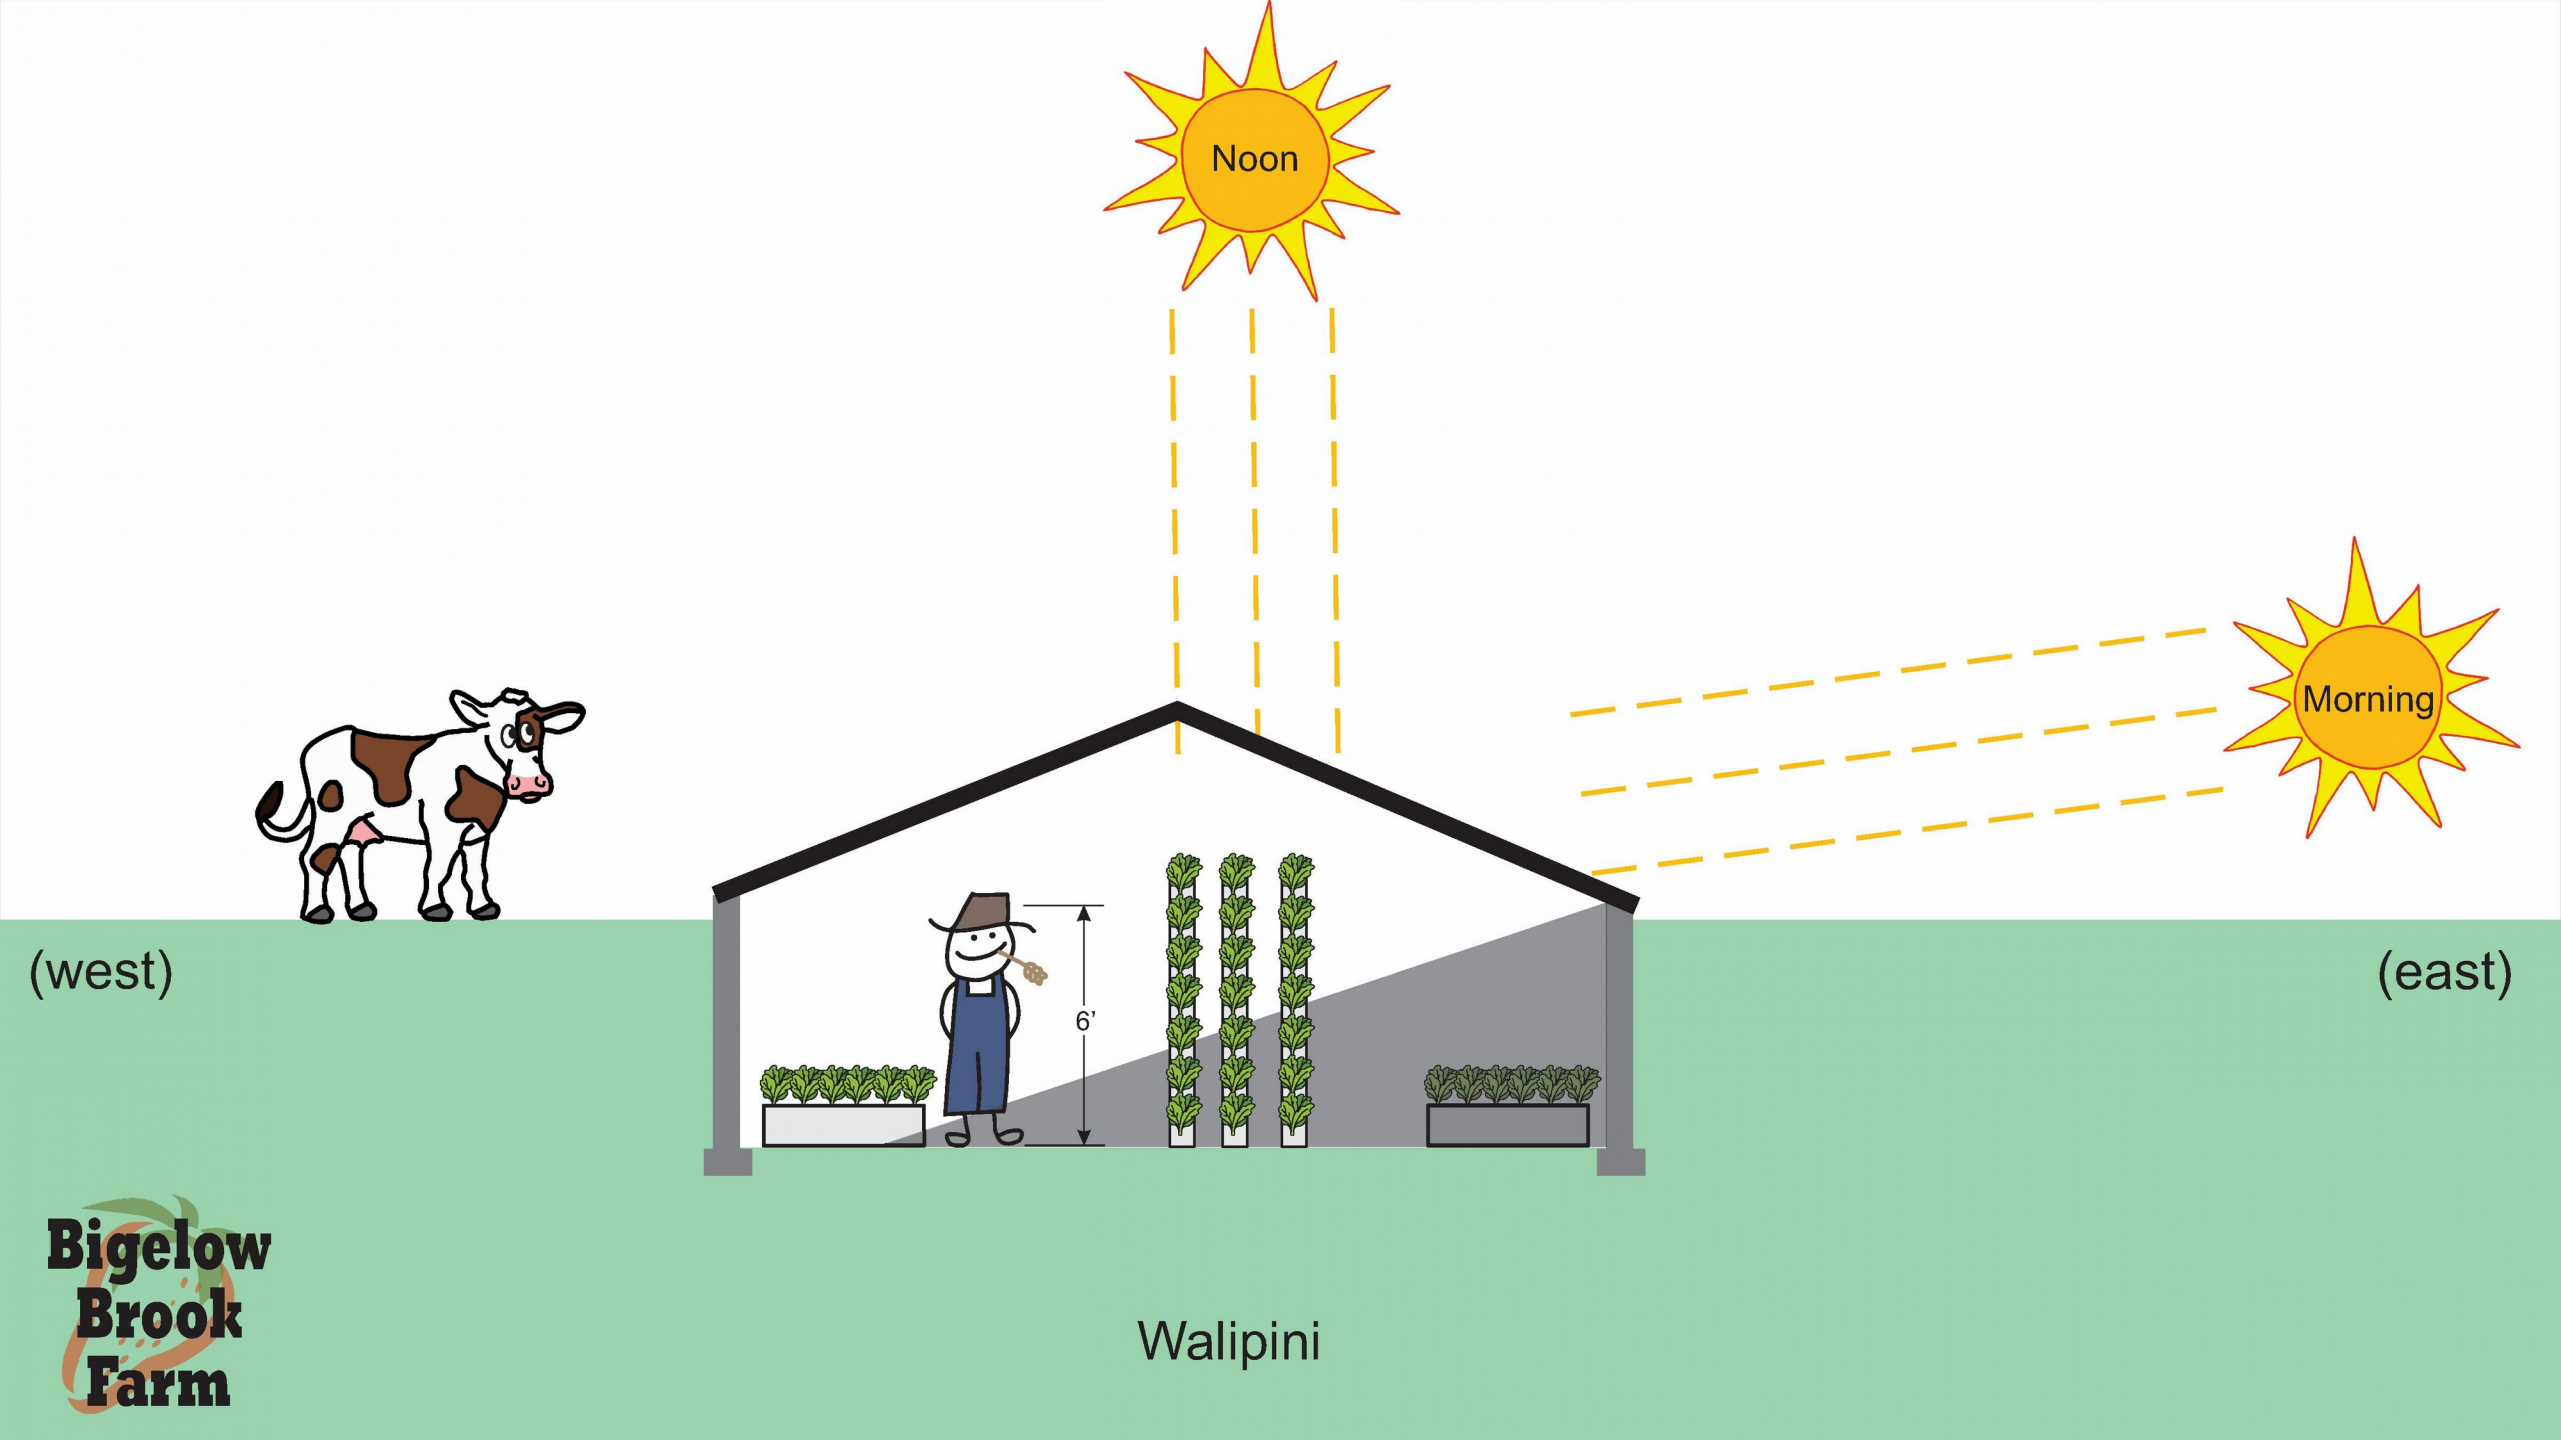

Noon
Morning
(west)
(east)
6’
Bigelow
Brook
Farm
Walipini

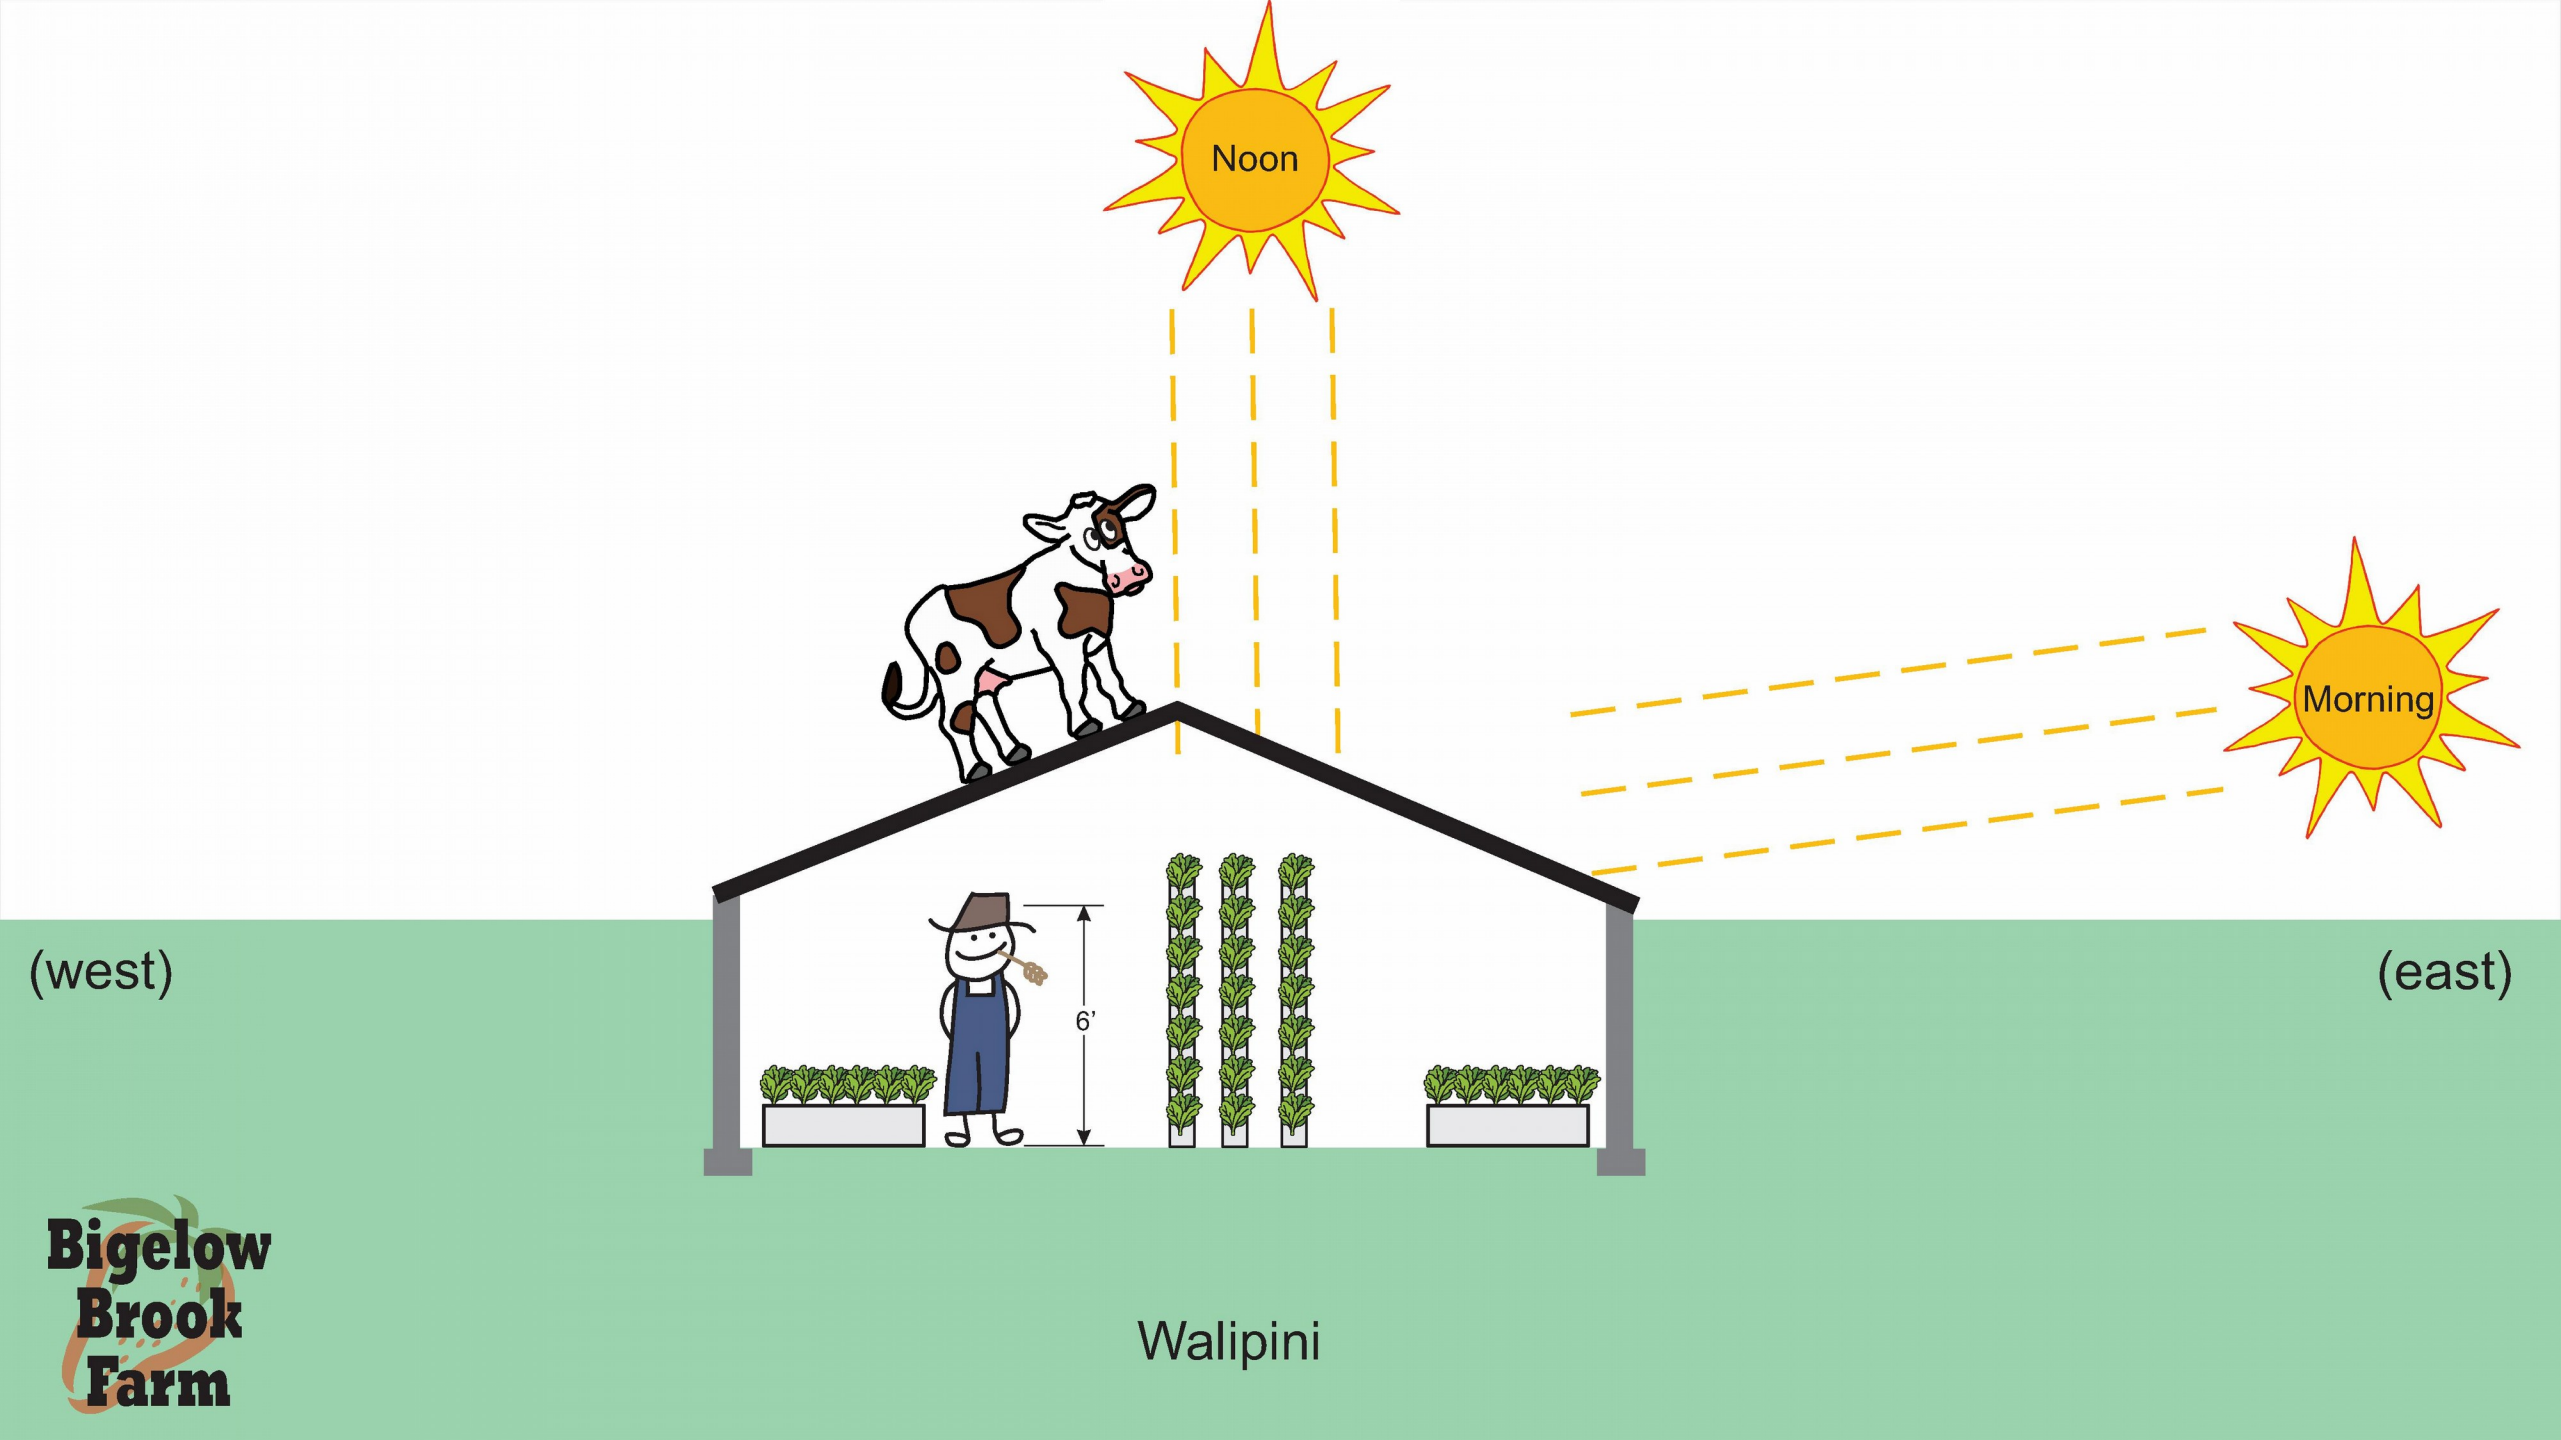
Noon
Morning
(west)
(east)
6’
Bigelow
Brook
Farm
Walipini

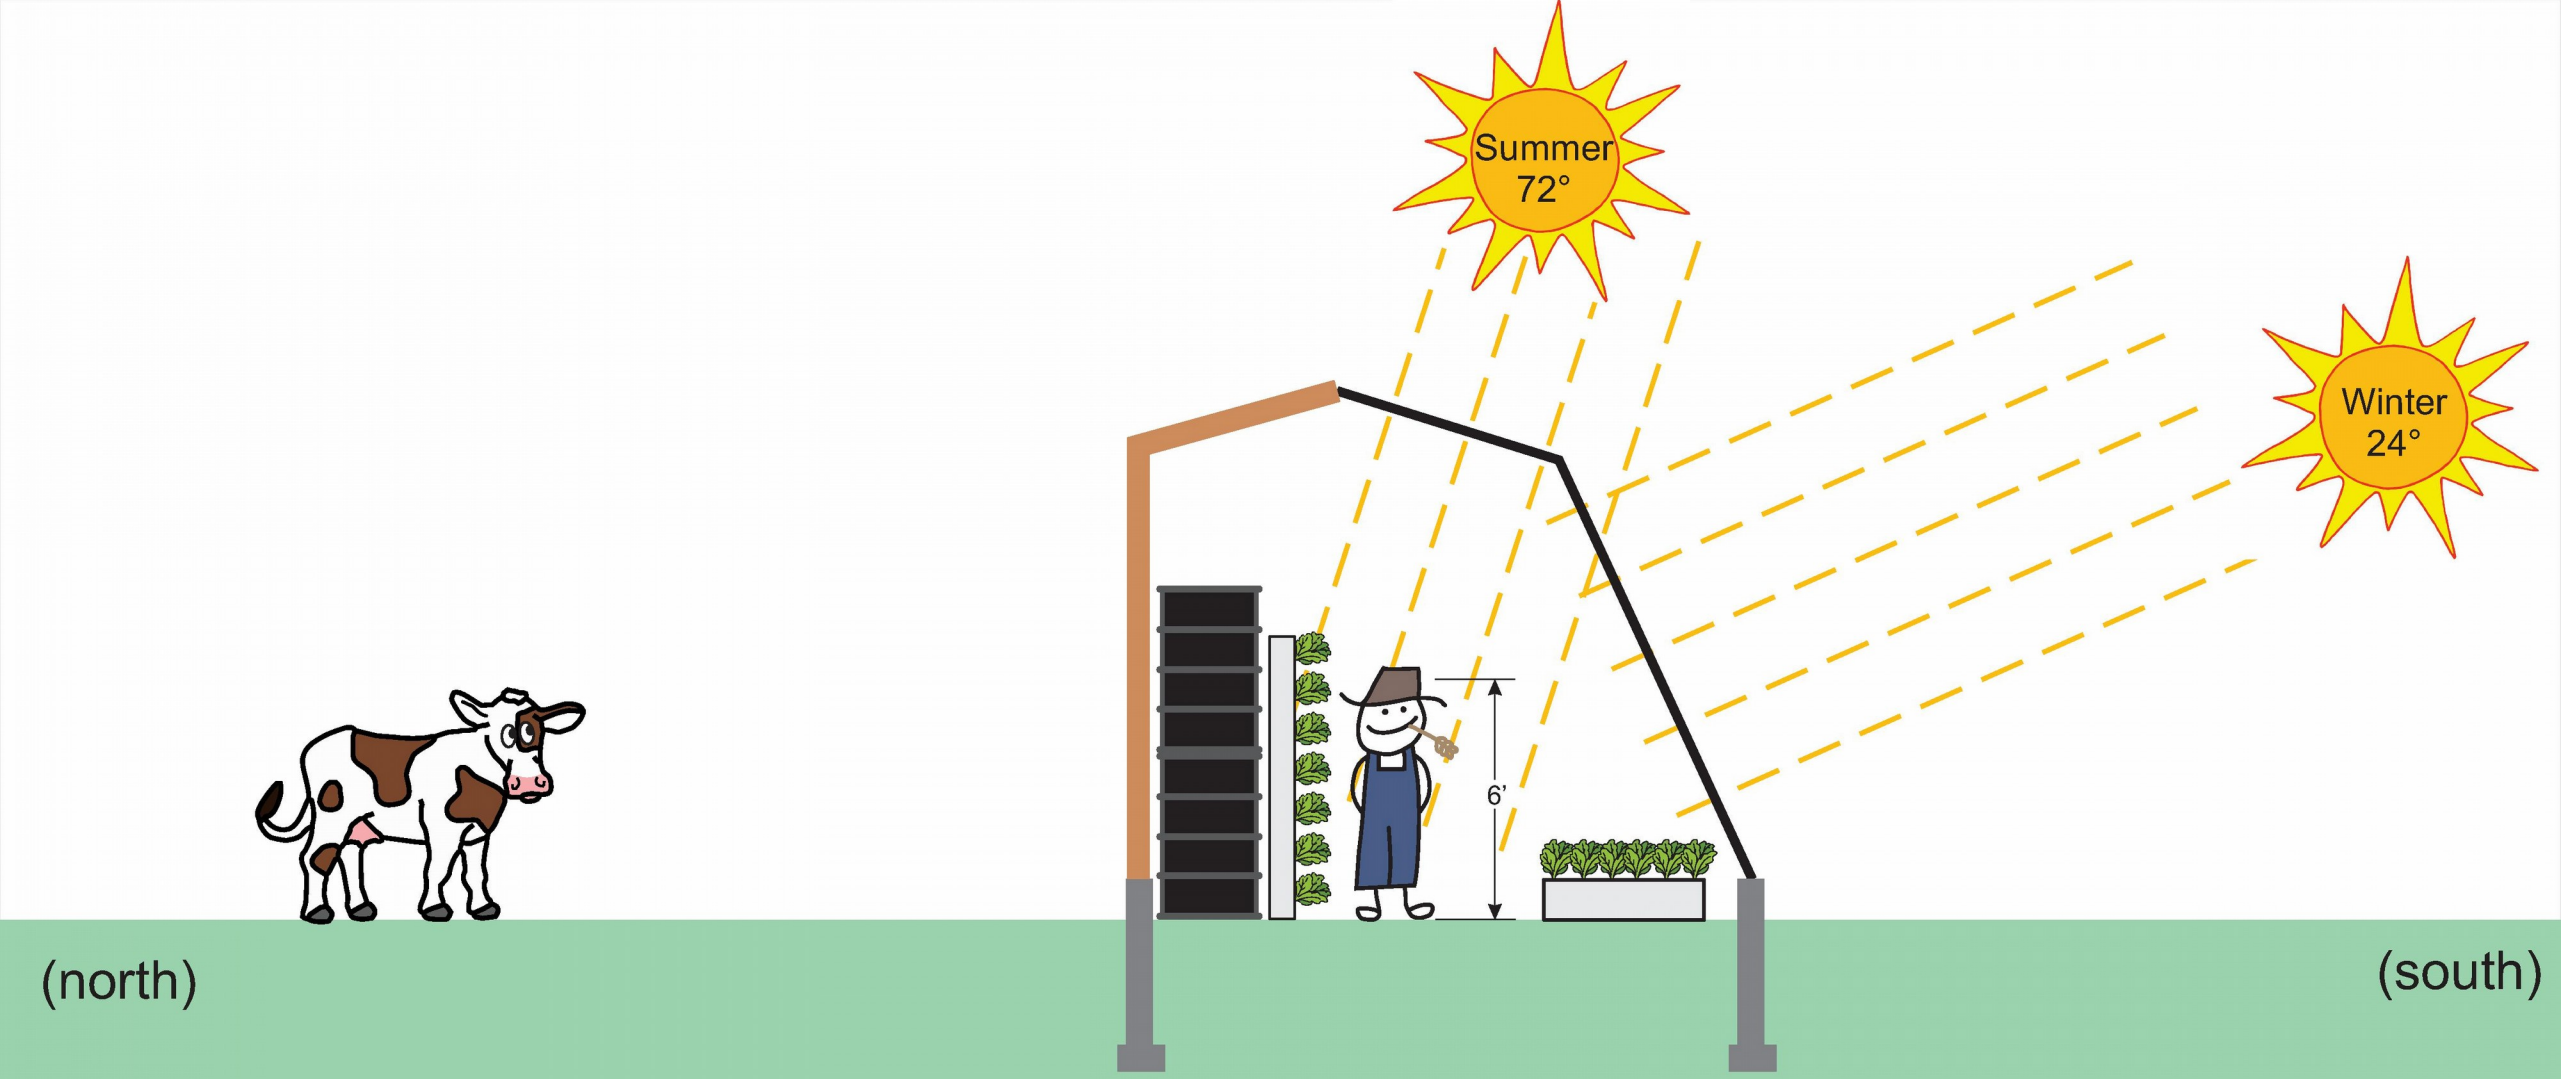


Bigelow Brook Farm

Passive Solar

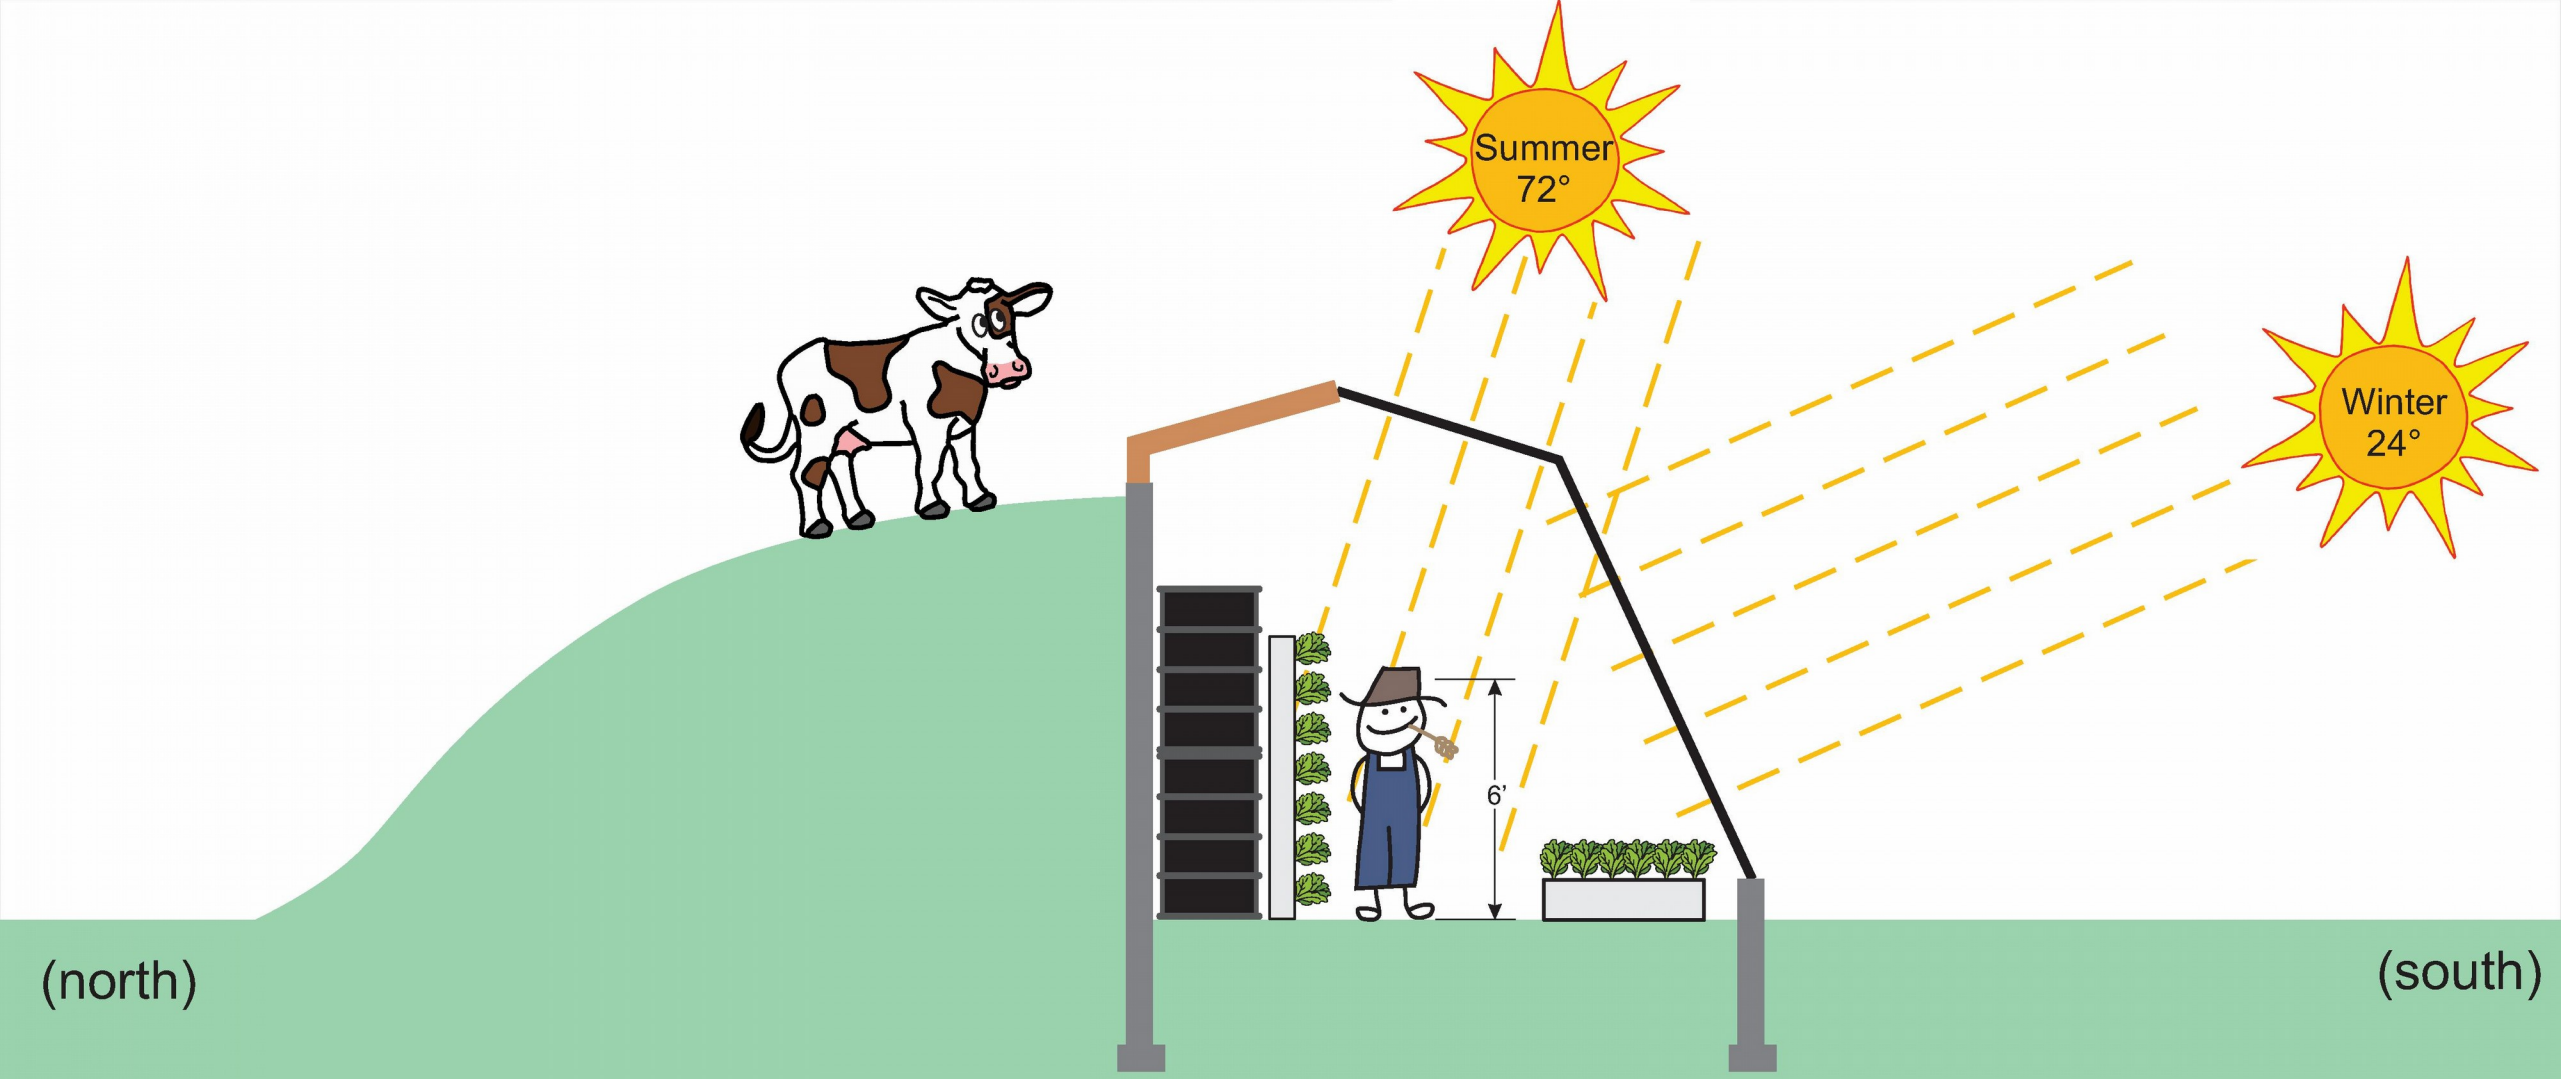

Bigelow Brook Farm


Passive Solar

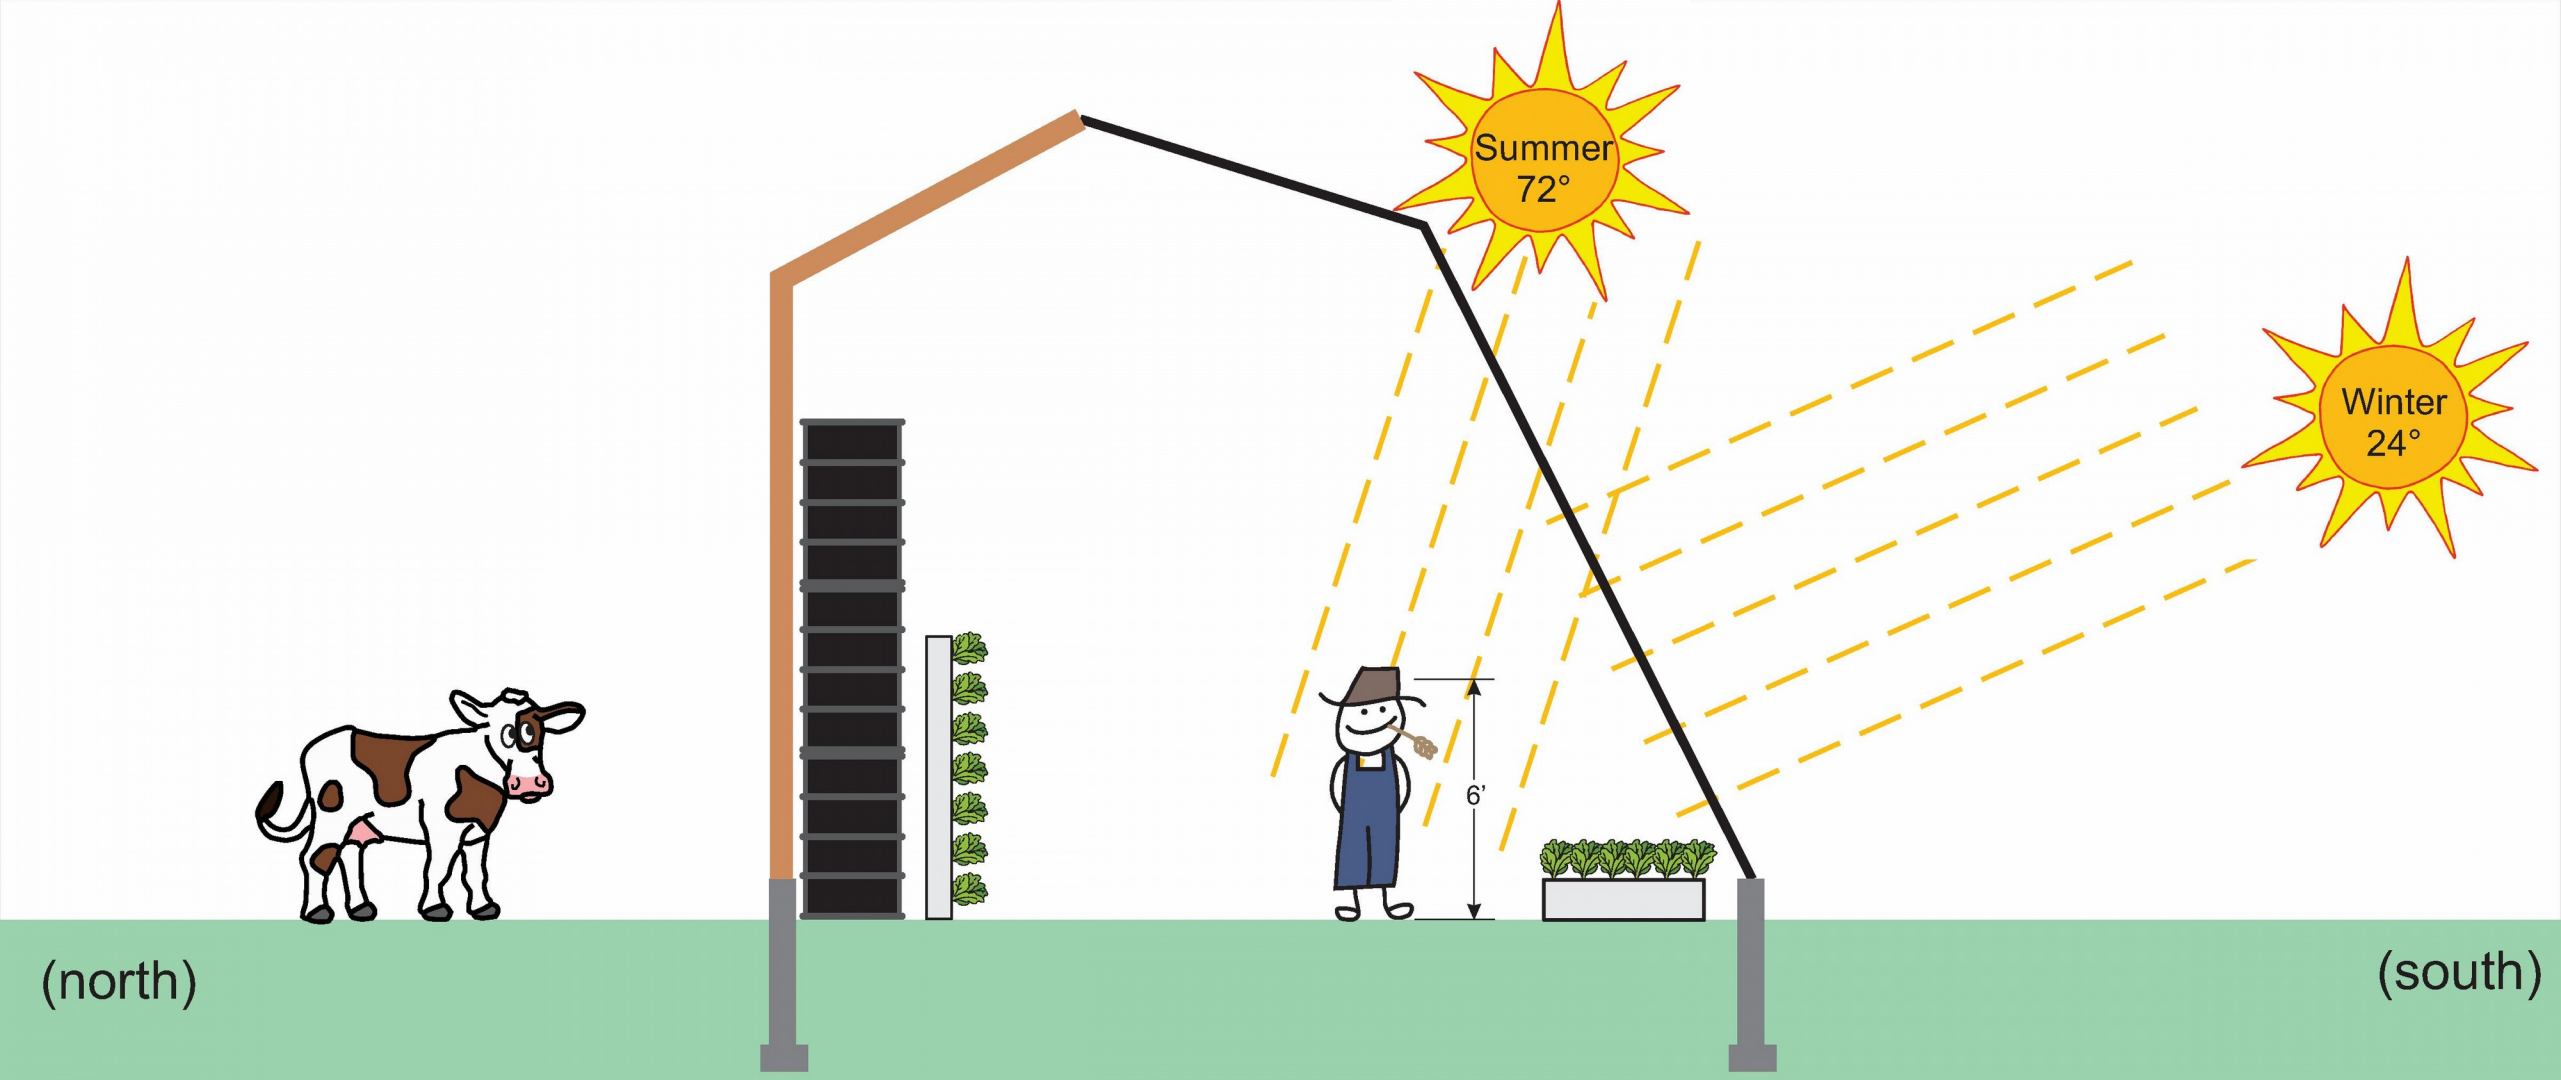

Bigelow Brook Farm


Passive Solar



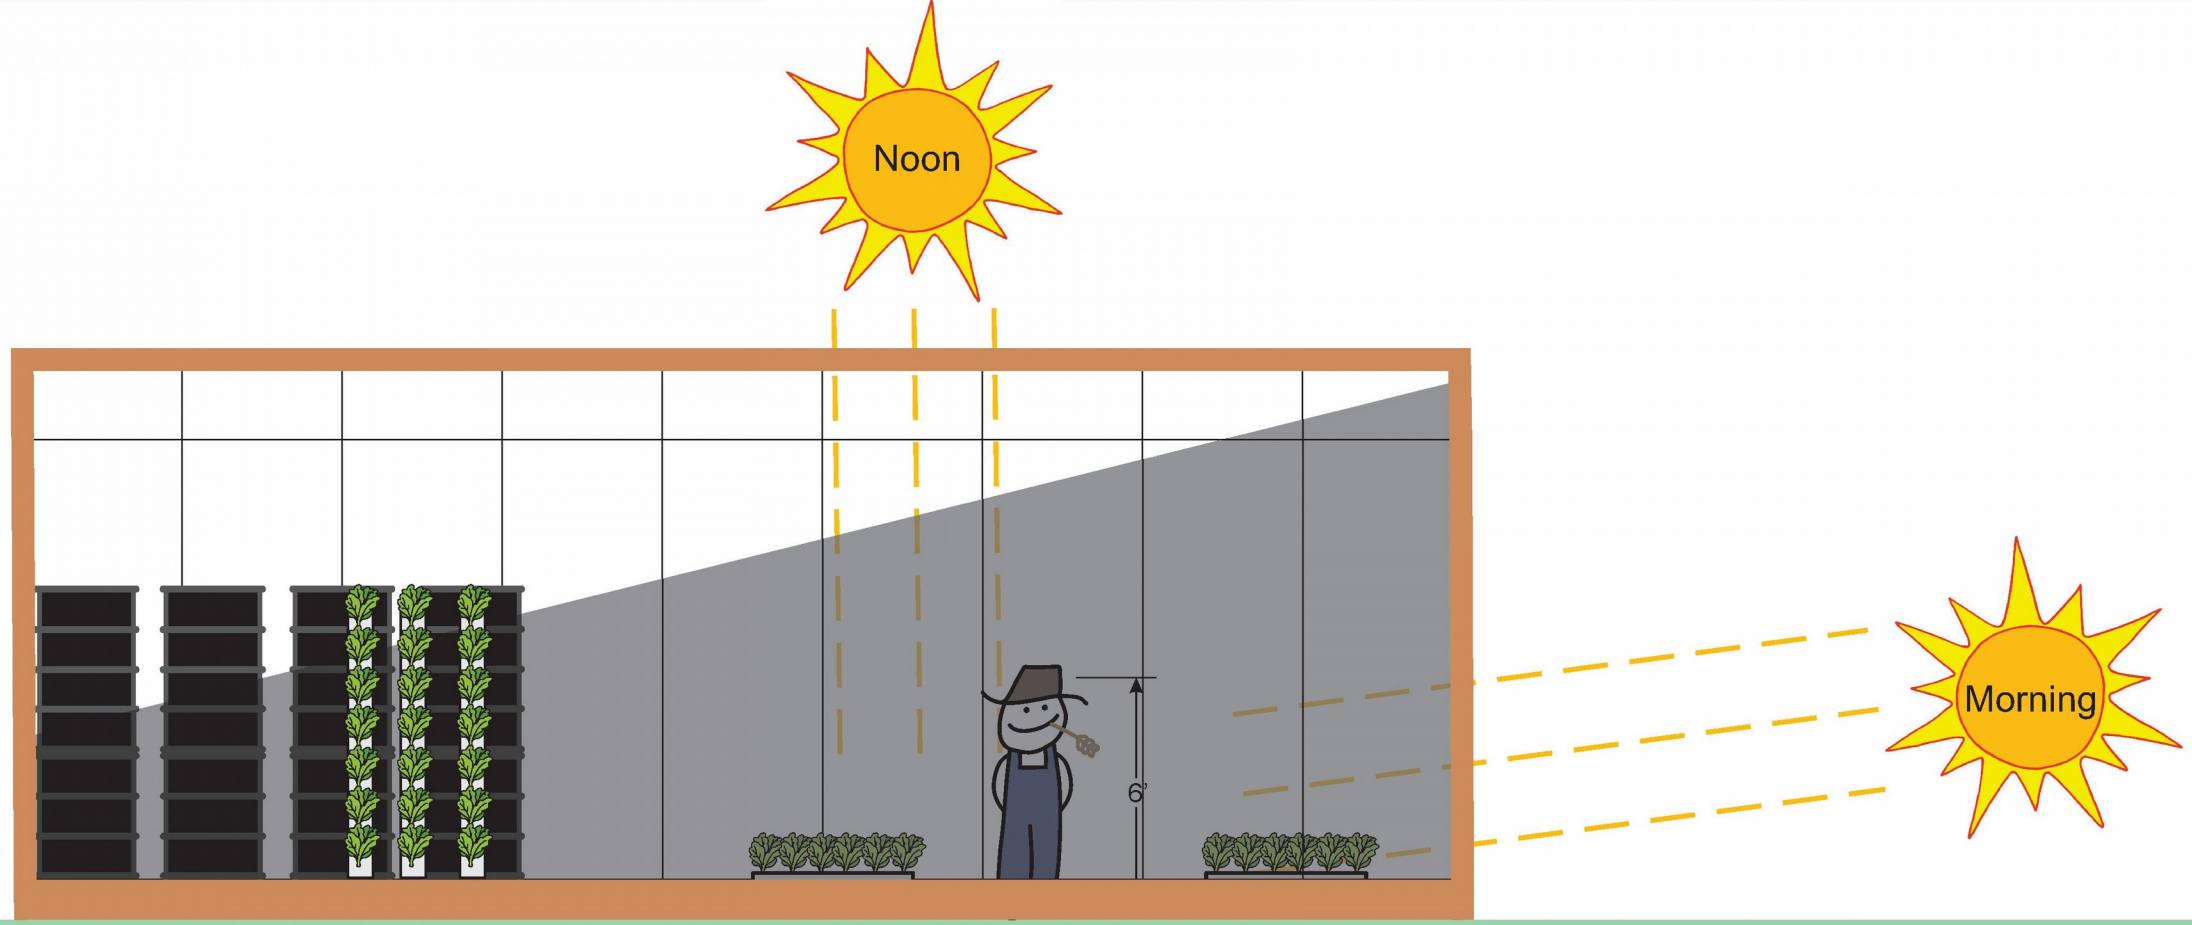


Bigelow Brook Farm

Passive Solar

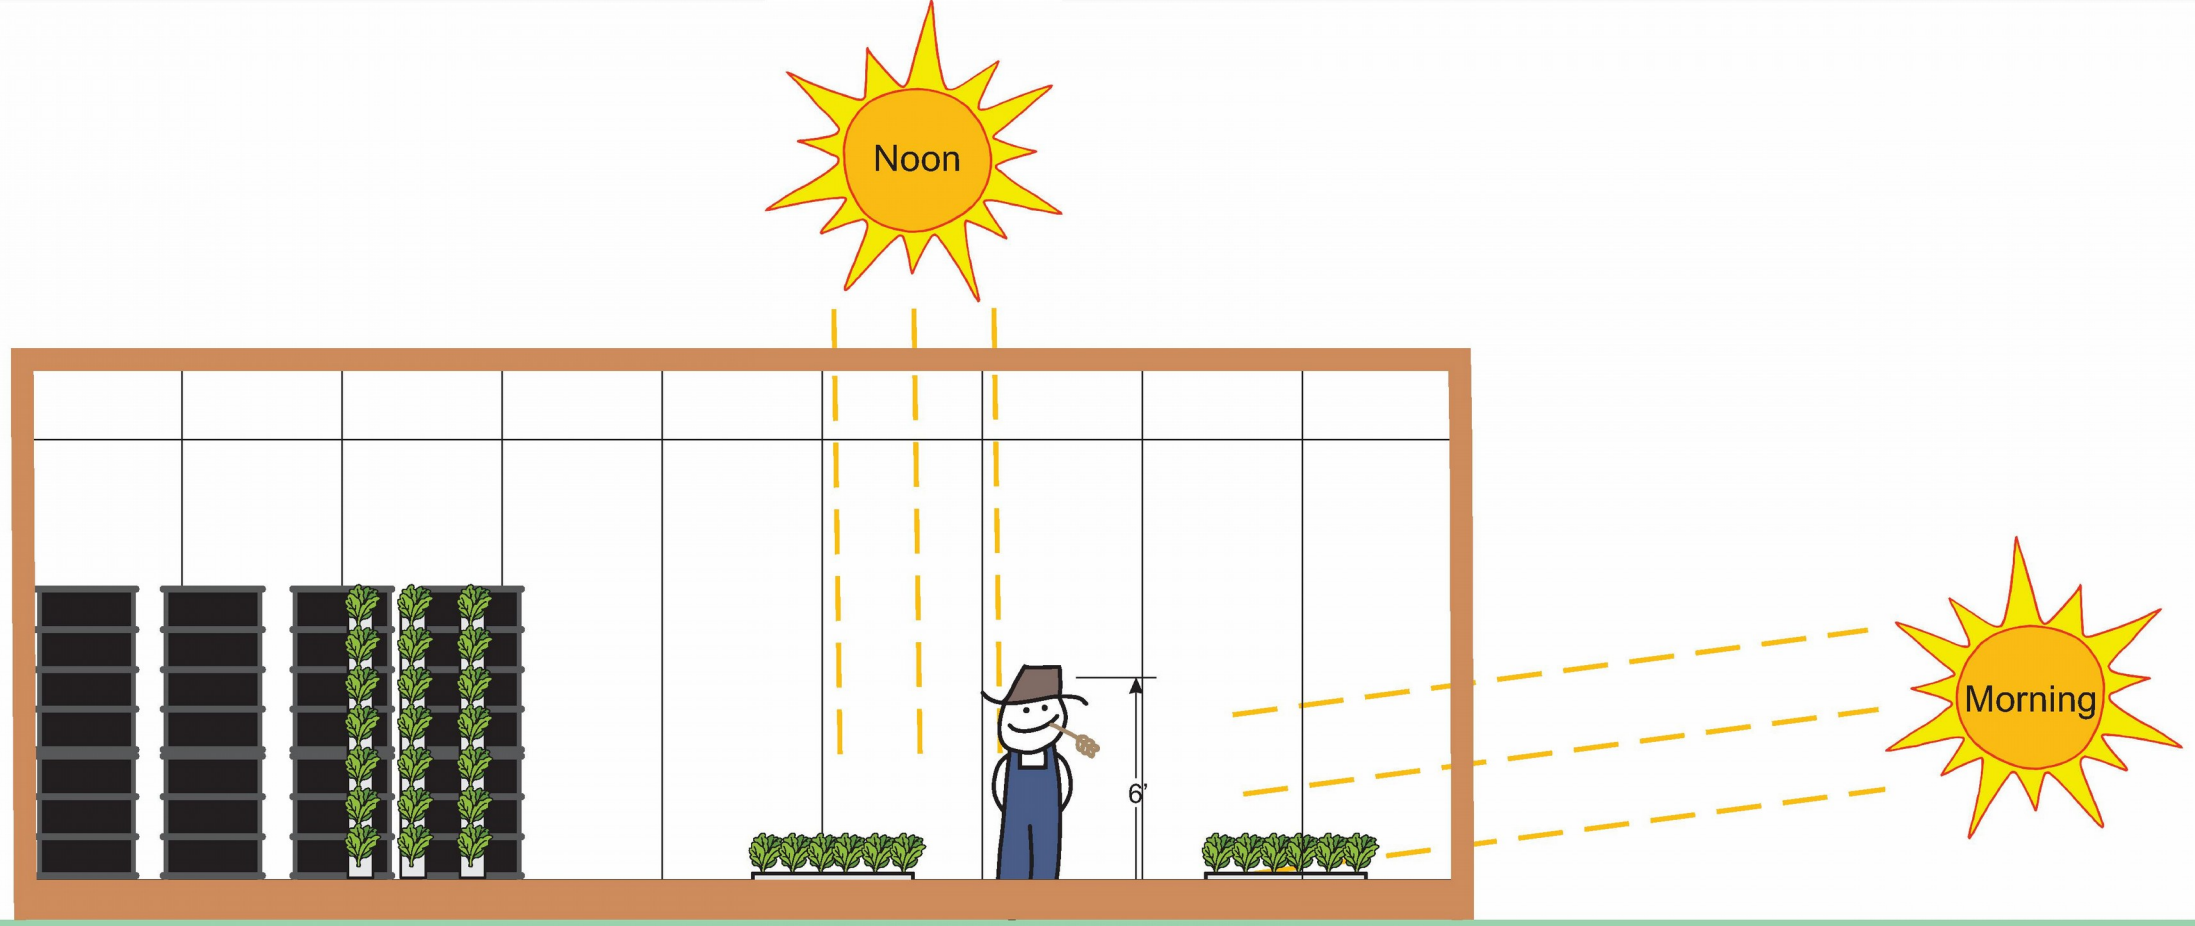


Bigelow Brook Farm

Passive Solar

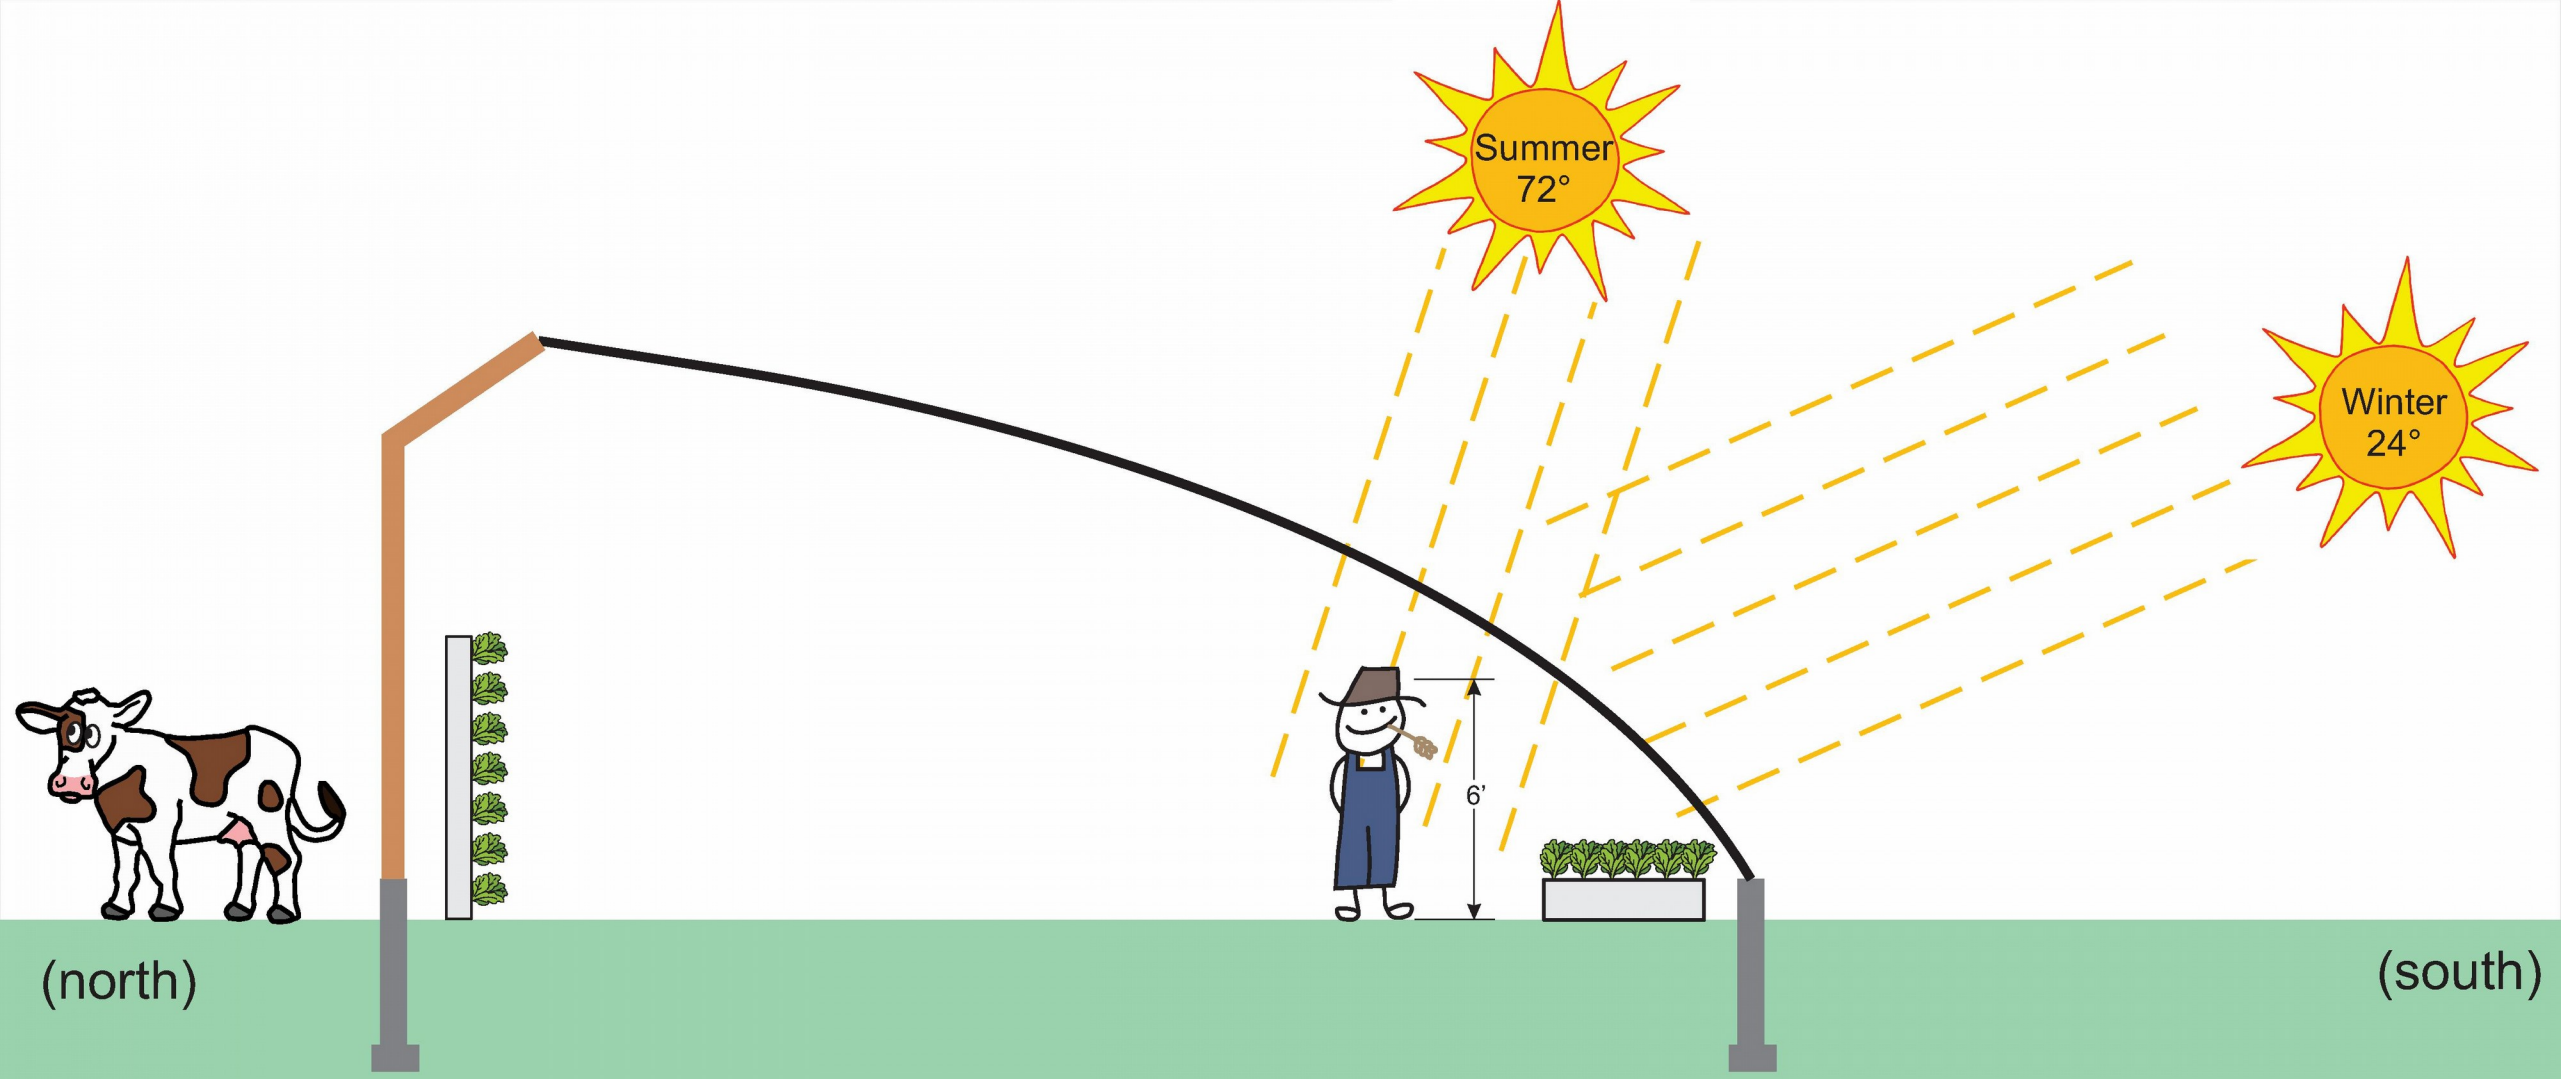


Bigelow Brook Farm

Chinese

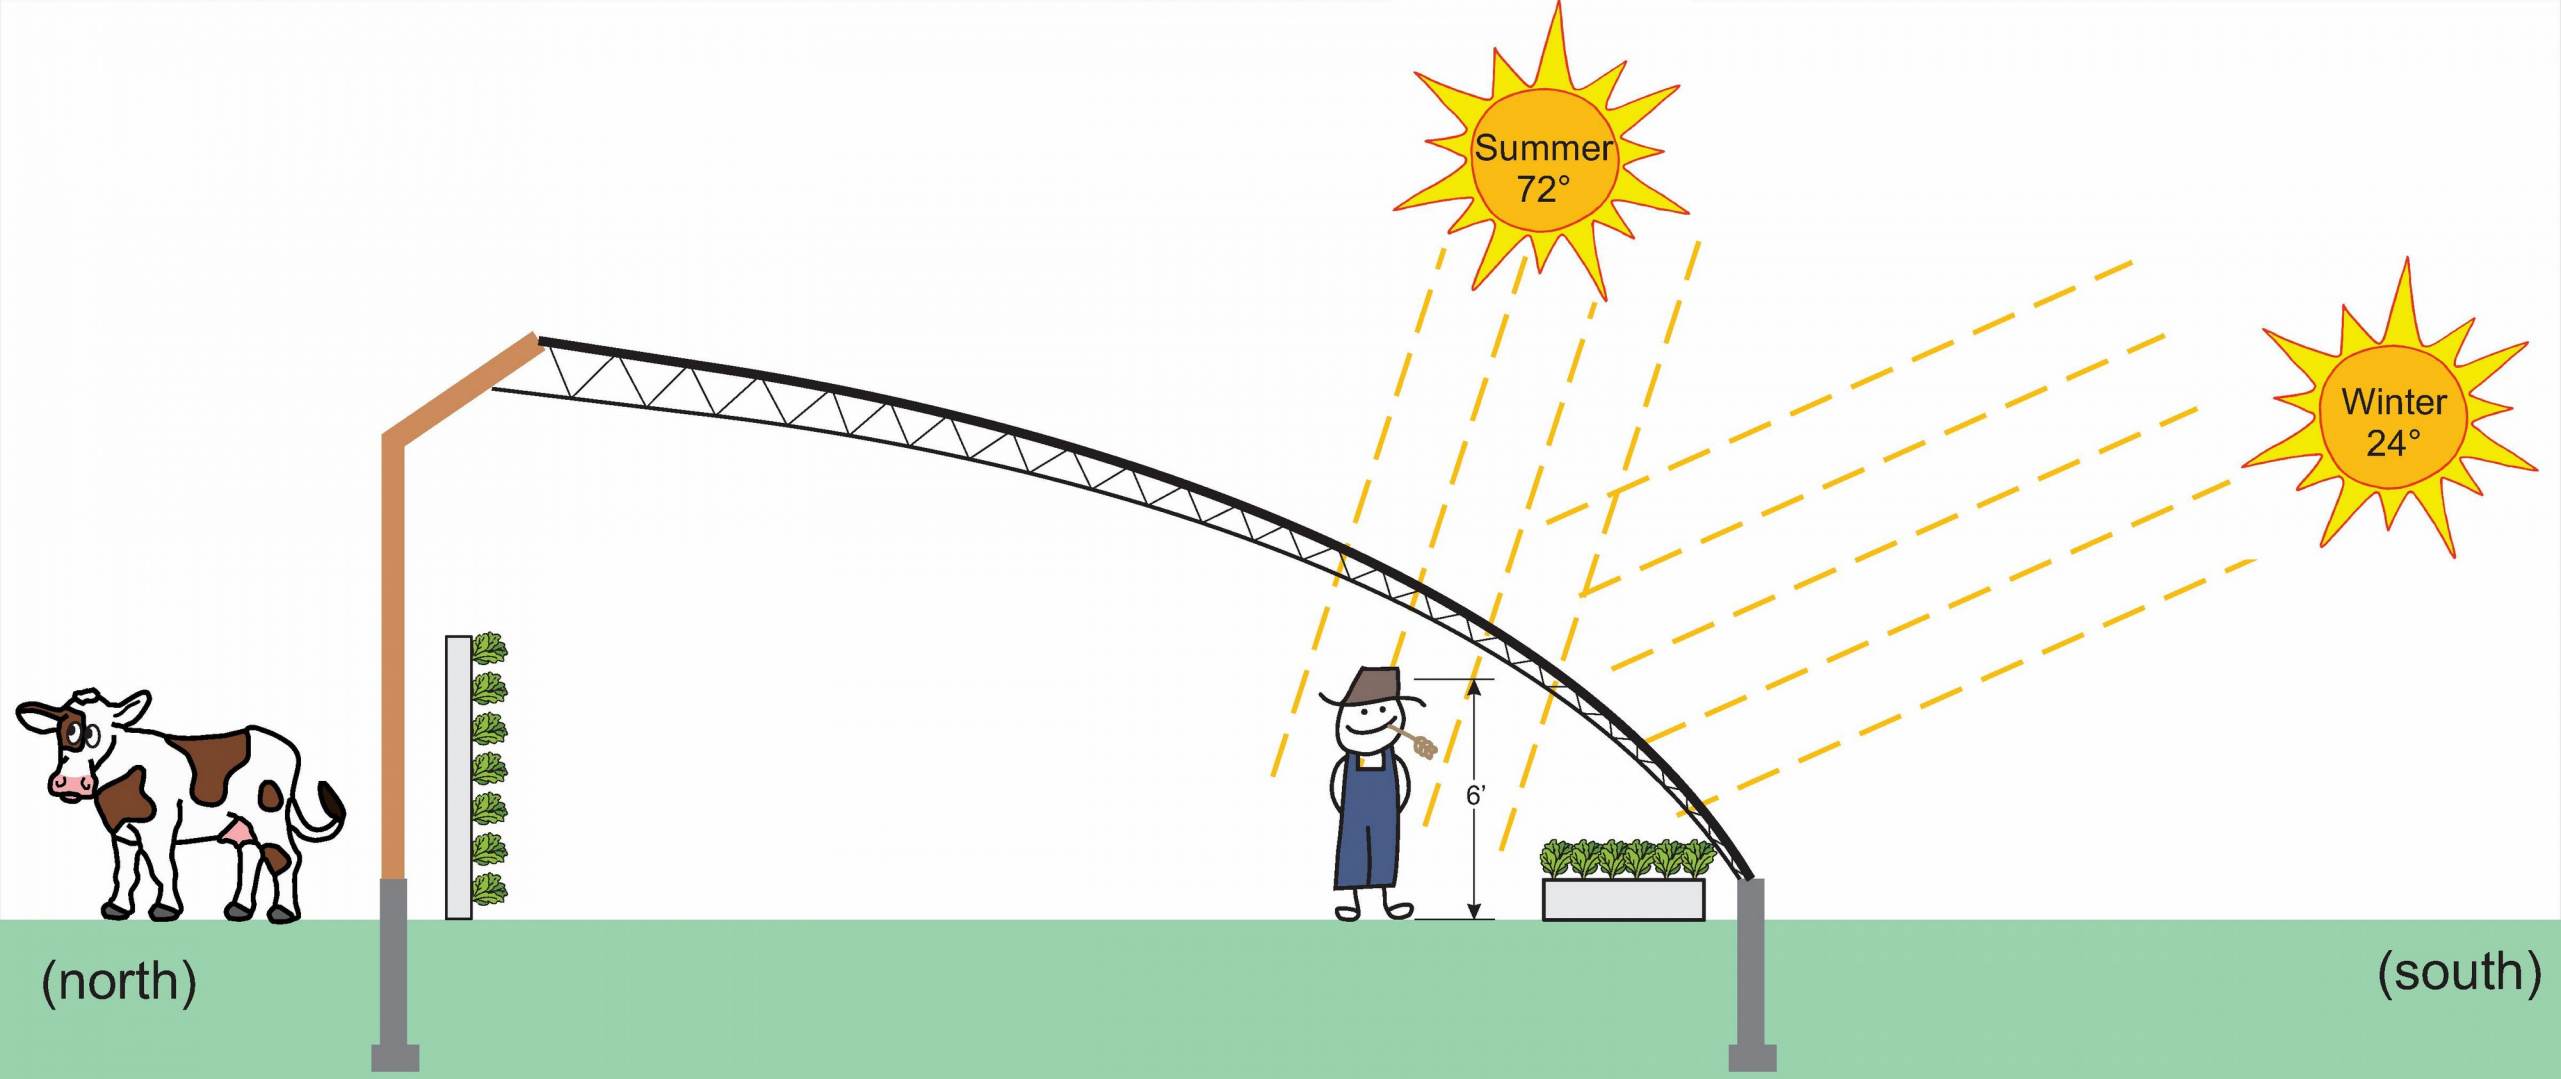


Bigelow Brook Farm

Chinese

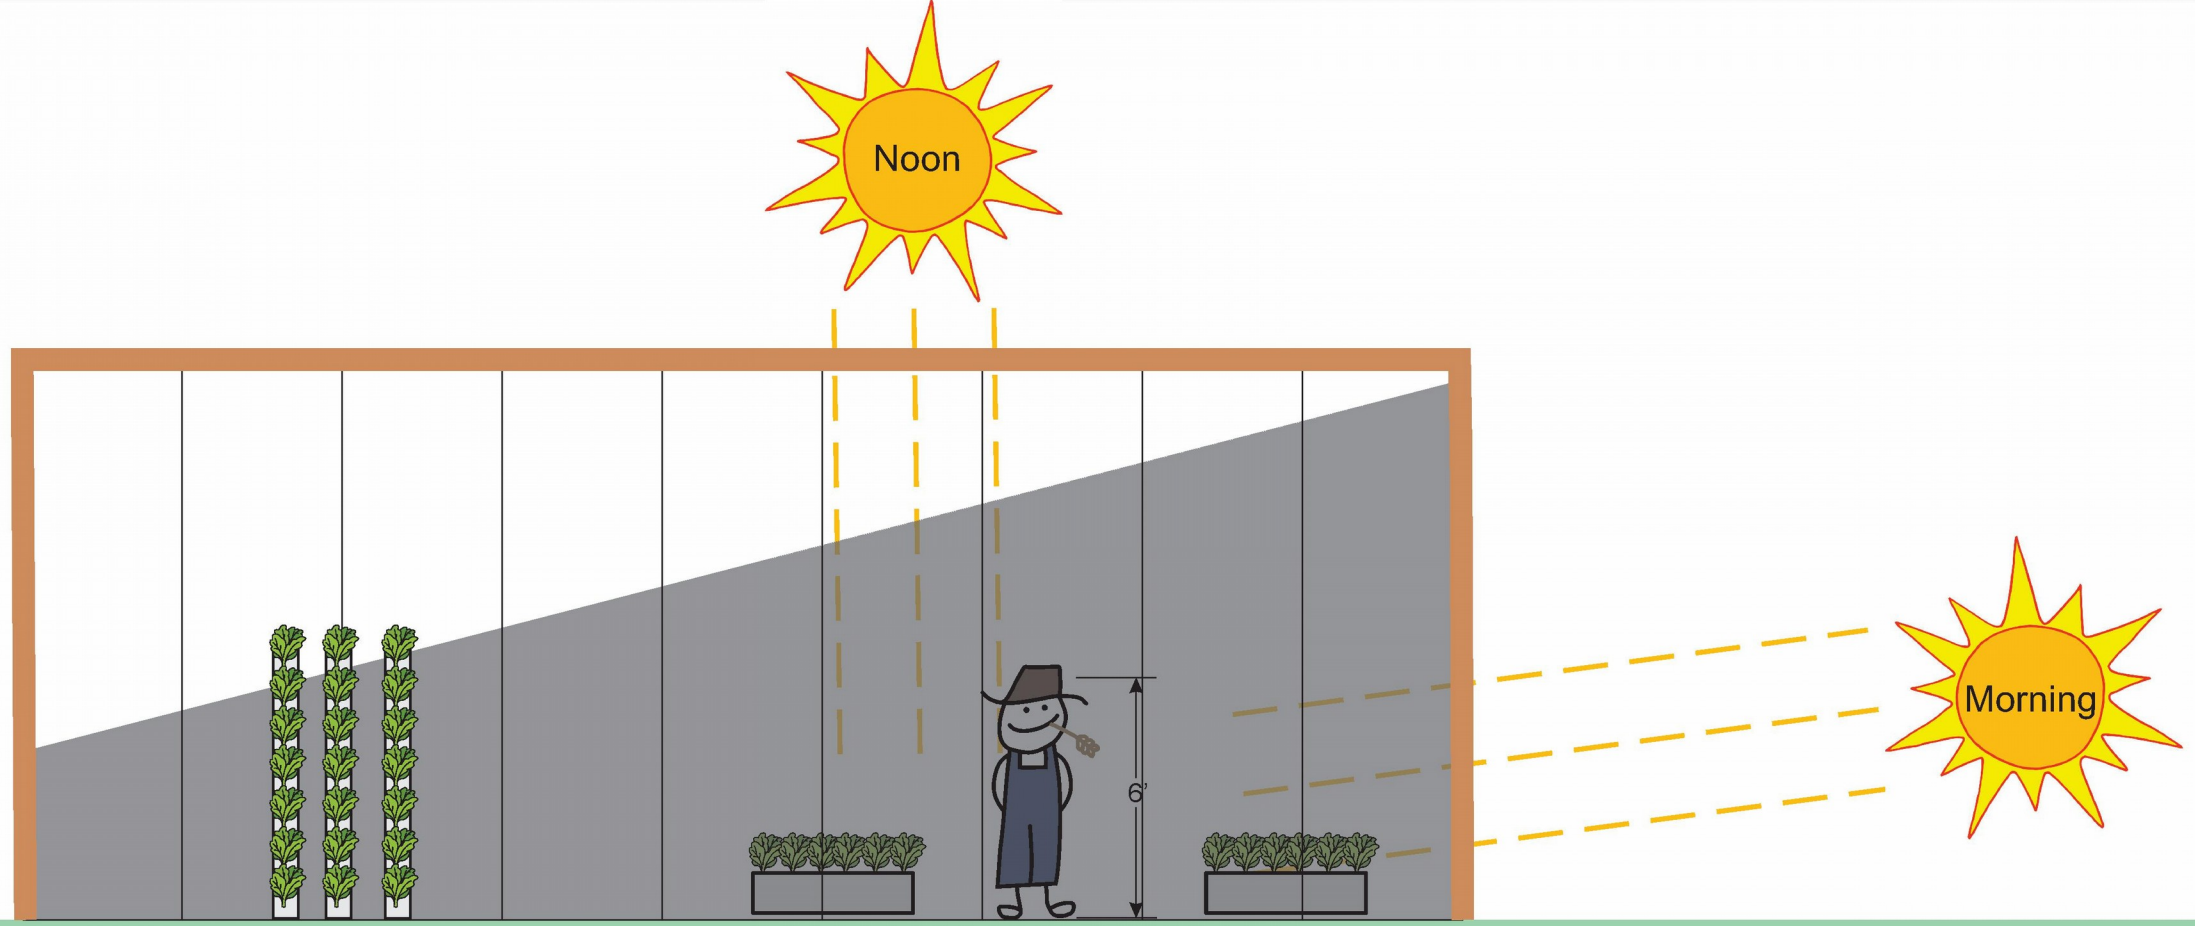

Bigelow Brook Farm

Chinese

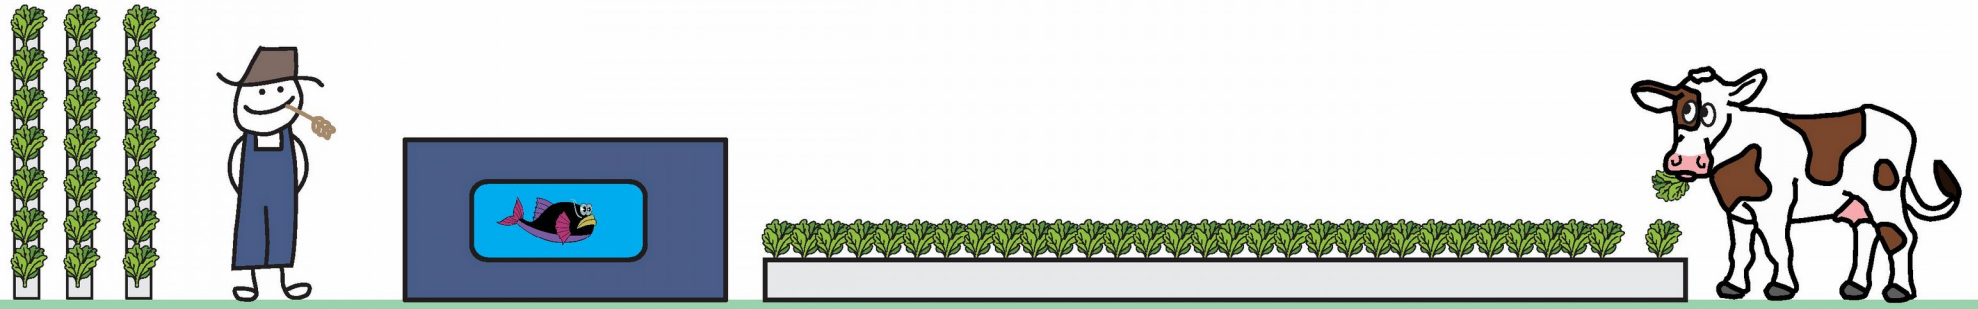

Bigelow Brook Farm

The Great Outdoors

THANK YOU!



- Rob Torcellini
- Bigelow Brook Farm
- info@BigelowBrook.com
- www.Youtube.com/web4deb